

REGISTERED ARCHITECT'S CERTIFICATE

STATE OF HAWAII

CITY AND COUNTY OF HONOLULU

)
) ss.
)


**NORTH PARK I
CONDO MAP 6092**

The undersigned, **JOHN L. SHAW** states as follows:

That he is an architect registered with the State of Hawaii, Hawaii Registration No. A-5701;

That the floor and elevation plans of **Buildings 114 to 141, inclusive, 143, 200 to 215, inclusive, and 217 in the NorthPark by Gentry I** condominium project depict the layout, location, unit numbers and dimensions of the condominium units comprising said Buildings and are hereby certified to be consistent with the plans of the condominium's buildings to be filed with the officer of the City and County of Honolulu having jurisdiction over the issuance of permits for the construction of buildings; and

That, including the site plan, there are a total of twenty (20) sheets which constitute the condominium map for **NorthPark by Gentry I**.

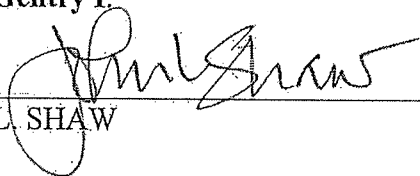


JOHN L. SHAW


STATE OF HAWAII

CITY AND COUNTY OF HONOLULU

)
) ss.
)

On January 28, 2020, before me appeared **JOHN L. SHAW**, to me personally known, who, being by me duly sworn or affirmed, did say that such person executed the foregoing instrument as the free act and deed of such person and if applicable in the capacity shown, having been duly authorized to execute such instrument in such capacity.

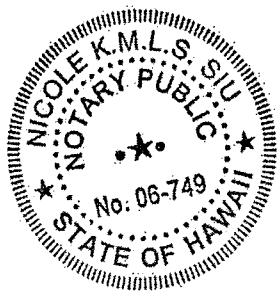

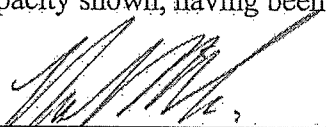


Notary Public, State of Hawaii
Printed Name of Notary: Nicole K.M.L.S. Siu
My commission expires: December 3, 2022


Doc Dated: Undated # Pages: 1

Name: Nicole K.M.L.S. Siu First Circuit

Doc. Description: Registered Architect's Certificate

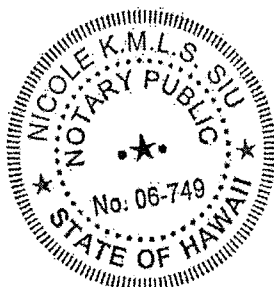

Signature

 


January 28, 2020

Date

NOTARY CERTIFICATION

FUTURE DEVELOPMENT

 

THESE DRAWINGS AND accompanying SPECIFICATIONS ARE THE EXCLUSIVE PROPERTY OF THE ARCHITECT AND HIS FIRM. NO REPRODUCTION OR TRANSMISSION OF ANY KIND OR BY ANY MEANS, ELECTRONIC OR MECHANICAL, INCLUDING PHOTOCOPYING, RECORDING, OR BY ANY INFORMATION STORAGE AND RETRIEVAL SYSTEM, IS PERMITTED WITHOUT THE WRITTEN PERMISSION OF THE ARCHITECT. ANY REPRODUCTION OR TRANSMISSION OF ANY KIND OR BY ANY MEANS, ELECTRONIC OR MECHANICAL, INCLUDING PHOTOCOPYING, RECORDING, OR BY ANY INFORMATION STORAGE AND RETRIEVAL SYSTEM, IS PROHIBITED EXCEPT BY WRITTEN PERMISSION OF THE ARCHITECT. ANY REPRODUCTION OR TRANSMISSION OF ANY KIND OR BY ANY MEANS, ELECTRONIC OR MECHANICAL, INCLUDING PHOTOCOPYING, RECORDING, OR BY ANY INFORMATION STORAGE AND RETRIEVAL SYSTEM, IS PROHIBITED EXCEPT BY WRITTEN PERMISSION OF THE ARCHITECT WITHOUT PRELIMINARY CONSENT.

THIS WORK WAS PREPARED BY ME OR UNDER MY SUPERVISION AND CONSTRUCTION OF THIS PROJECT WILL BE UNDER MY OBSERVATION AS INDICATED IN CHAPTER 16 OF THE HAWAIIAN STATUTES.

DATE: 04/11/2017

— 100 —

GENTRY HOMES LTD.
P.O. BOX 295

P.O. BOX 293
HONOLULU, HAWAII 96809
(808)-599-5558



TABLE 1. *Continued*

[illegible]

AREA 32 "NORTH PARK BY GENTRY I"
CPR SET


OVERALL SITE/ KEY PLAN
LOCATION MAP
VICINITY MAP

DRAWN BY:	JM
DATE:	11/18/19

ET NUMBER:


1 OF 6 SHEETS

EWA by GENTRY AREA 32
NORTH PARK BY GENTRY I

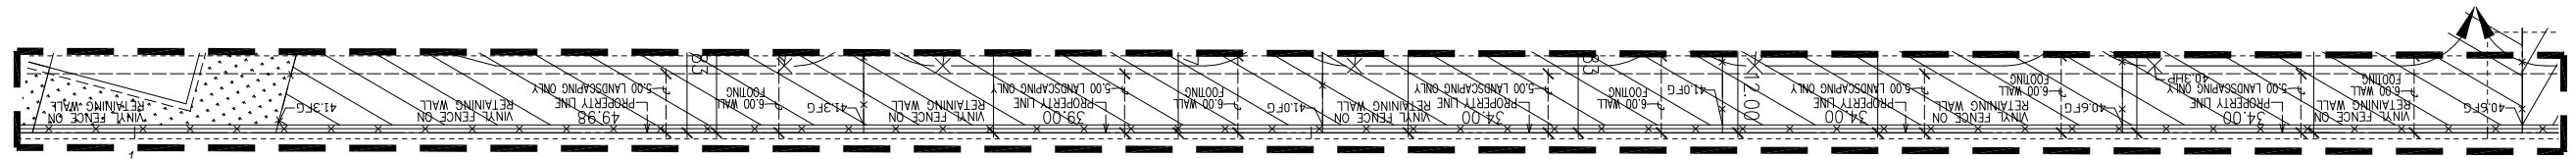


ENLARGEMENT OF
RETAINING WALL
SCALE: 1"=16'

NORTH PARK BY GENTRY I
PHASE 4

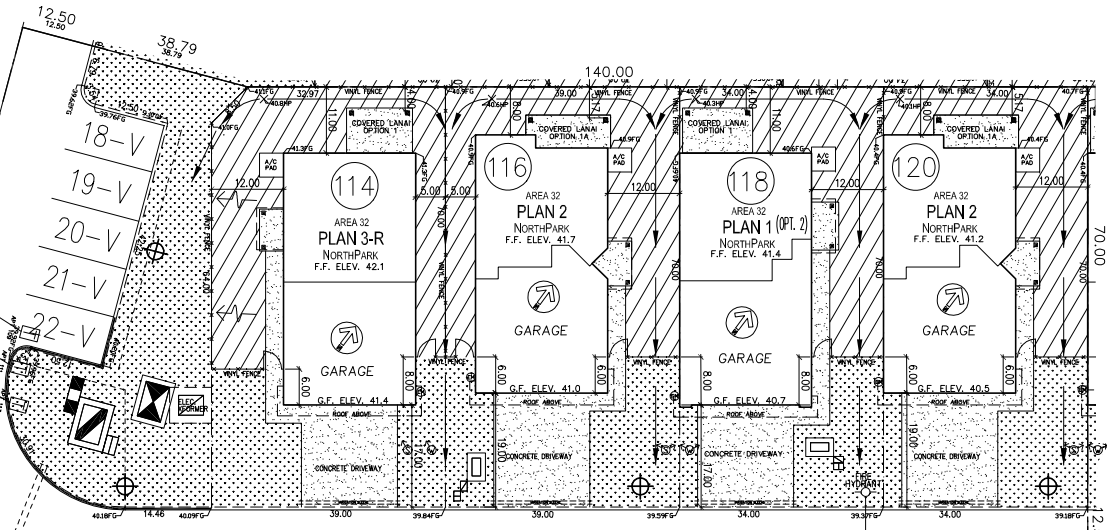


TRASH CONTAINER EASEMENT FOR APT. 109 OF PHASE 19
TRASH CONTAINER EASEMENT FOR APT. 111 OF PHASE 19
TRASH CONTAINER EASEMENT FOR APT. 113 OF PHASE 19

NORTH PARK BY GENTRY I, PHASE 1

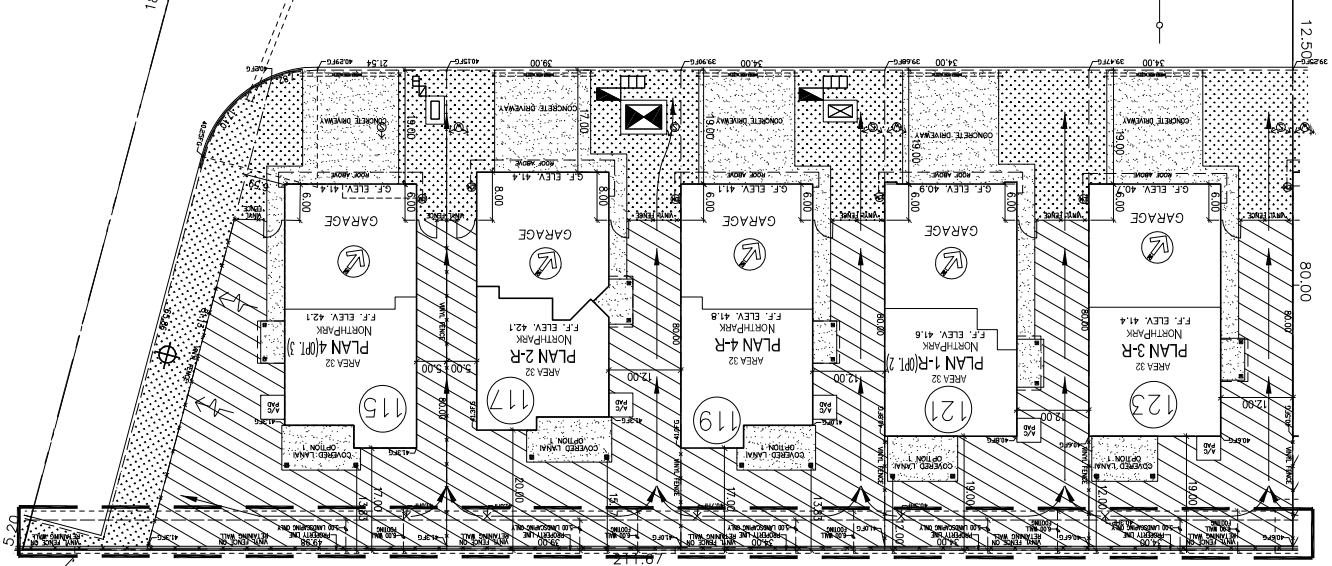

DRAINAGE FACILITY

 

LEGEND:

- APPROX. LIMIT OF YARD AREA (LIMITED COMMON ELEMENT)
- APPROXIMATE LIMIT OF ASSOCIATION LANDSCAPING (COMMON ELEMENT)
- APPROXIMATE LOCATION OF CONC. DRIVEWAY, WALKWAY, & PARKING
- APPROX. SWALE (DIRECTION OF DRAINAGE)
- APPROX. SEWER LINE LOCATION
- APPROX. WATER LINE LOCATION
- APPROX. ELECT. METER LOCATION
- APPROX. LOCATION OF STREET LIGHT
- VISITORS PARKING
- AIR CONDITIONING PAD
- TRASH LOCATION
- DRAIN
- APPROX. LOCATION OF SIGN
- HECO (HAWAIIAN ELECTRIC)
- HTCO (HAWAIIAN TELCOM)
- CATV (CABLE)
- STREET LIGHT ELECTRICAL BOX
- METERING EQUIPMENT & CABINET

NOTES:

- WALKWAYS, DRIVEWAYS, OPT. PARKING, AND FENCED YARD SIZES, LOCATIONS, & CONFIGURATIONS MAY VARY DUE TO JOBSITE CONDITIONS.
- ACTUAL LOCATIONS OF UTILITIES, COMMON ELEMENTS, LIMITED COMMON ELEMENTS, FENCES, AND OTHER FEATURES MAY VARY DUE TO ON SITE CONDITIONS.
- PLAN #-R IS REVERSE FLOOR PLAN
- NO AUTOMATIC FIRE SPRINKLER/IRRIGATION ON METER
- AS SET FORTH IN THE CONDOMINIUM DECLARATION FOR NORTH PARK BY GENTRY I, SUBJECT TO CERTAIN RESTRICTIONS, THE OWNERS AND RESIDENTS OF APARTMENTS 109, 111, 113 OF THE NORTH PARK BY GENTRY I (FUTURE), PHASE 19 CONDOMINIUM PROJECT SHALL EACH HAVE THE RIGHT AND AN EASEMENT TO PLACE THEIR RESPECTIVE TRASH CONTAINERS ON THE PORTION OF THE PROJECT THAT IS DESIGNATED ON SEABRIDGE BY GENTRY I, PHASE 1 FOR THE PLACEMENT OF SUCH CONTAINERS, AS WELL AS AN EASEMENT FOR ACCESS TO SUCH LOCATION.

JOHN L. SHAW
REGISTERED
PROFESSIONAL
ARCHITECT
No. 5701
HAWAII, U.S.A.

DATE: 04-30-22

THESE DRAWINGS AND ACCOMPANYING SPECIFICATIONS ARE THE EXCLUSIVE PROPERTY OF THE ARCHITECT AND THEIR USE AND PUBLICATION SHALL BE RESTRICTED TO THE ORIGINAL SITE FOR WHICH THEY WERE PREPARED. ANY REUSE, REPRODUCTION, OR PUBLICATION OF THESE PLANS AND SPECIFICATIONS BY ANY METHOD WITHOUT THE WRITTEN PERMISSION OF THE ARCHITECT, TITLE TO THESE PLANS AND SPECIFICATIONS SHALL REMAIN WITH THE ARCHITECT WITHOUT PREJUDICE.

THIS WORK WAS PREPARED BY ME OR UNDER MY SUPERVISION AND I AM A LICENSED ARCHITECT IN THE STATE OF HAWAII. I CERTIFY THAT I AM A LICENSED ARCHITECT IN THE STATE OF HAWAII AND THAT I AM NOT PROVIDING ARCHITECTURAL SERVICES TO ANY OTHER PARTY FOR THE SAME PROJECT.

GENTRY HOMES LTD.

P.O. BOX 295
HONOLULU, HAWAII 96809
(808) 599-5558

C 1998 - GENTRY HOMES LTD.

REFERENCE NO.: /arch2/area32 NORTH PARK CPR/32-CPR_1nc1_S1

NO. 11/18/19

DATE 11/18/19

DESCRIPTION

AREA 32 "NORTH PARK BY GENTRY I"

CPR SET

ENLARGE PARTIAL SITE PLAN

DRAWN BY: JM


DATE: 11/18/19

SHEET NUMBER

51


2 OF 6 SHEETS

EWA by GENTRY AREA 32
NORTHPARK BY GENTRY I

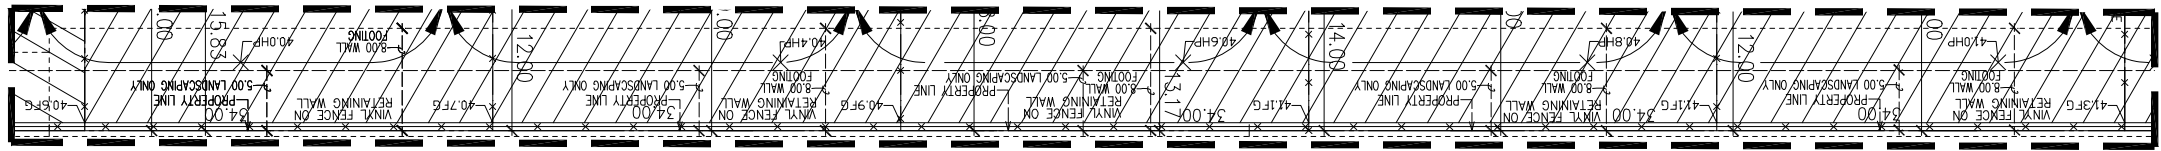


ENLARGEMENT OF
RETAINING WALL
SCALE: 1"=16'

NORTHPARK BY GENTRY I
PHASE 5

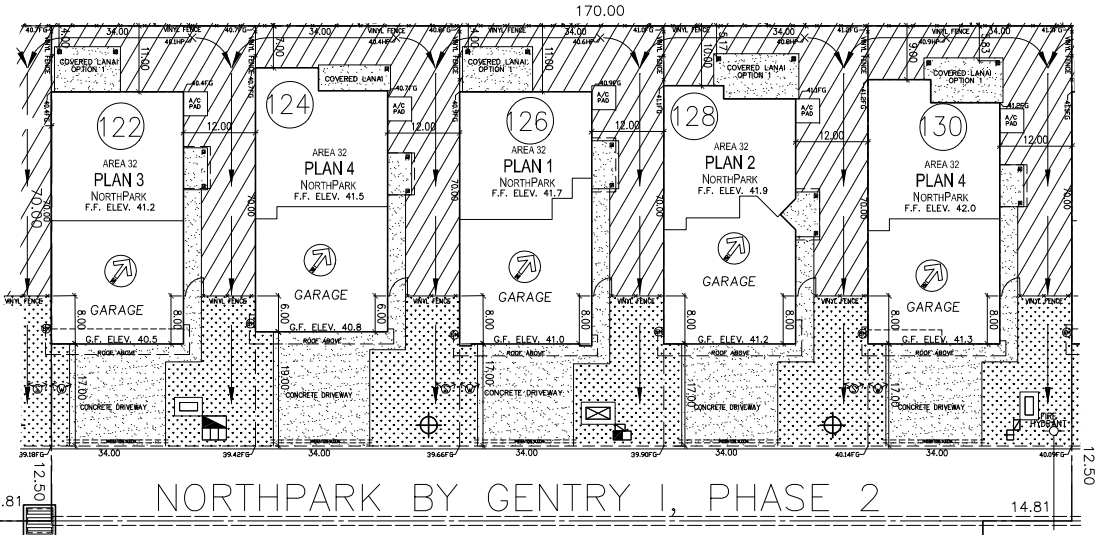

NORTHPARK BY GENTRY I, PHASE 2

NORTHPARK BY GENTRY
PHASE 1

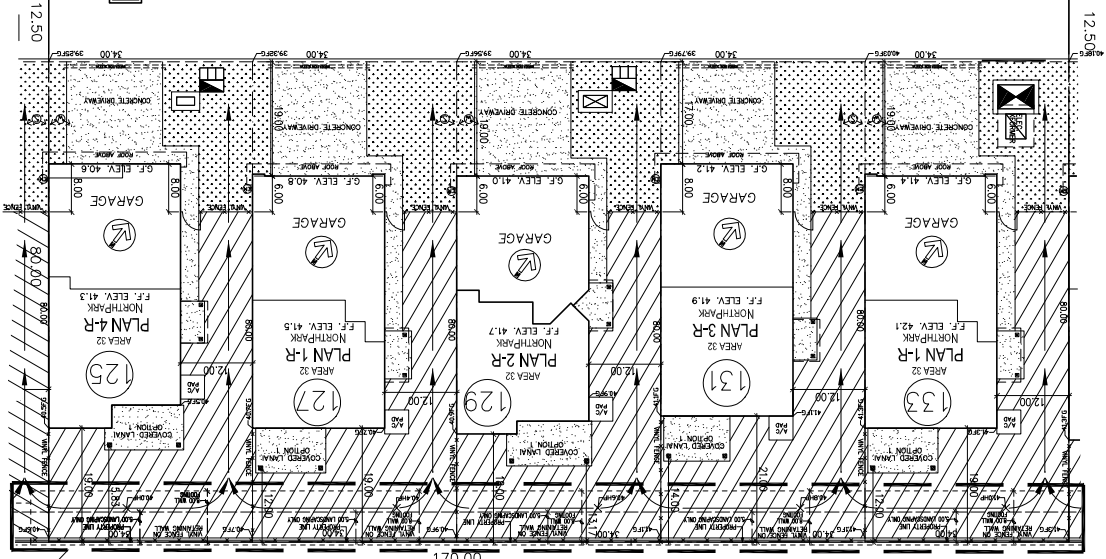

DRAINAGE FACILITY


NORTHPARK BY GENTRY I
PHASE 3

LEGEND:


- APPROX. LIMIT OF YARD AREA (LIMITED COMMON ELEMENT)
- APPROXIMATE LIMIT OF ASSOCIATION LANDSCAPING (COMMON ELEMENT)
- APPROXIMATE LOCATION OF CONC. DRIVEWAY, WALKWAY, & PARKING
- APPROX. SWALE (DIRECTION OF DRAINAGE)
- APPROX. SEWER LINE LOCATION
- APPROX. WATER LINE LOCATION
- APPROX. ELECT. METER LOCATION
- APPROX. LOCATION OF STREET LIGHT
- VISITORS PARKING
- AIR CONDITIONING PAD
- TRASH LOCATION
- DRAIN
- APPROX. LOCATION OF SIGN
- HECO (HAWAIIAN ELECTRIC)
- HTCO (HAWAIIAN TELCOM)
- CATV (CABLE)
- STREET LIGHT ELECTRICAL BOX
- METERING EQUIPMENT & CABINET

NOTES:

- WALKWAYS, DRIVEWAYS, OPT. PARKING, AND FENCED YARD SIZES, LOCATIONS, & CONFIGURATIONS MAY VARY DUE TO JOBSITE CONDITIONS.
- ACTUAL LOCATIONS OF UTILITIES, COMMON ELEMENTS, LIMITED COMMON ELEMENTS, FENCES, AND OTHER FEATURES MAY VARY DUE TO ON SITE CONDITIONS.
- PLAN #-R IS REVERSE FLOOR PLAN
- NO AUTOMATIC FIRE SPRINKLER/IRRIGATION ON METER

 

ENLARGE PARTIAL SITE PLAN
SCALE: 1"=32'

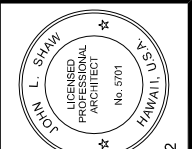


THESE DRAWINGS AND ACCOMPANYING SPECIFICATIONS ARE THE EXCLUSIVE PROPERTY OF THE ARCHITECT AND THEIR USE AND PUBLICATION SHALL BE RESTRICTED TO THE ORIGINAL SITE FOR WHICH THEY WERE PREPARED. ANY REUSE, REPRODUCTION, OR PUBLICATION OF THESE PLANS AND SPECIFICATIONS BY ANY METHOD WITHOUT THE WRITTEN PERMISSION OF THE ARCHITECT, TITLE TO THESE PLANS AND SPECIFICATIONS SHALL REMAIN WITH THE ARCHITECT WITHOUT PREJUDICE. THIS WORK WAS PREPARED BY ME OR UNDER MY SUPERVISION AND I AM A duly Licensed Professional Architect in the State of Hawaii. AS NOTED AND SHOWN ON THESE PLANS, THE PROJECT WILL BE UNDER MY OBSERVATION AND I AM NOT PROVIDING ANY OTHER SERVICE TO THE PROJECT.

GENTRY HOMES LTD.
P.O. BOX 295
HONOLULU, HAWAII 96809
(808)-599-5558
C 1998 - GENTRY HOMES LTD.
REFERENCE NO.: /arch2/area32-northpark/cpr/area32-cpr_incl_s2

NO.	DATE	DESCRIPTION
1		
2		
3		
4		
5		
6		
7		
8		
9		
10		


AREA 32, NORTHPARK BY GENTRY I
CPR SET
ENLARGE PARTIAL SITE PLAN
DRAWN BY: JM
DATE: 11/18/19
SHEET NUMBER
32
3 OF 6 SHEETS

EWA by GENTRY AREA 32
NORTHPARK BY GENTRY I

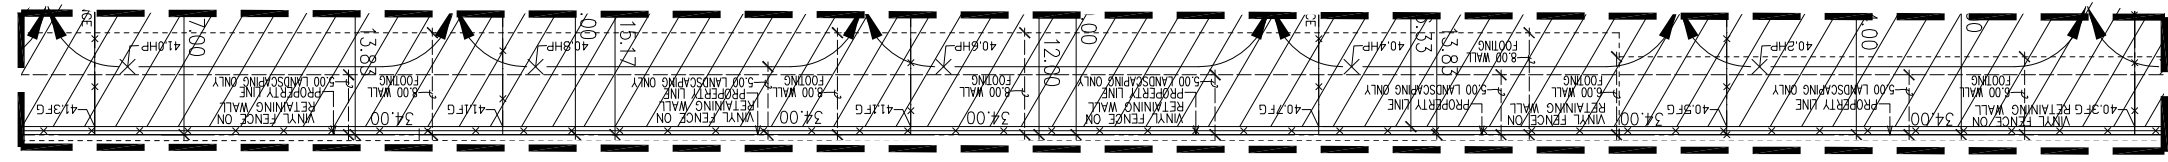


ENLARGEMENT OF
RETAINING WALL
SCALE: 1"=16'

NORTHPARK BY GENTRY I
PHASE 5

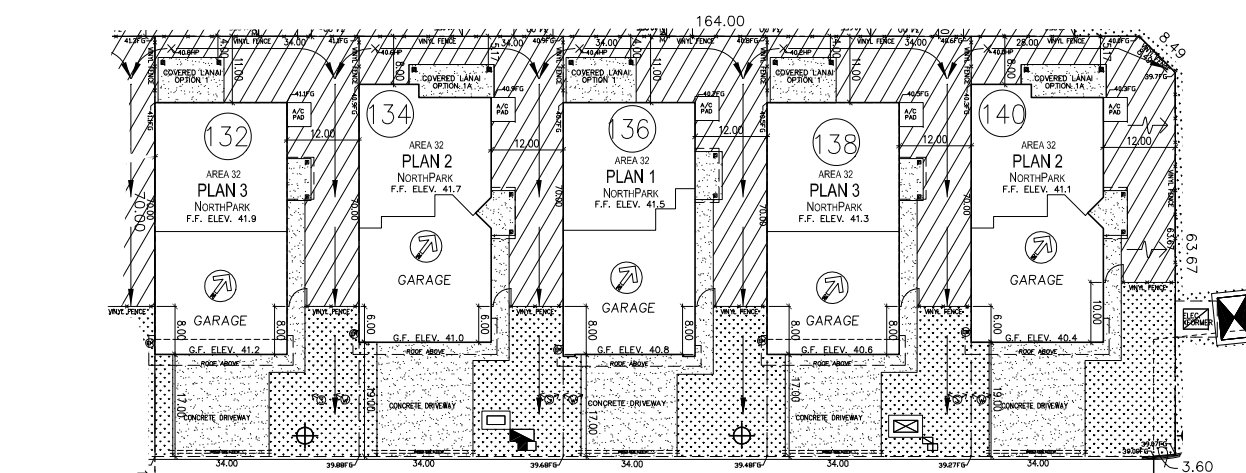


NORTHPARK BY GENTRY I
PHASE 2

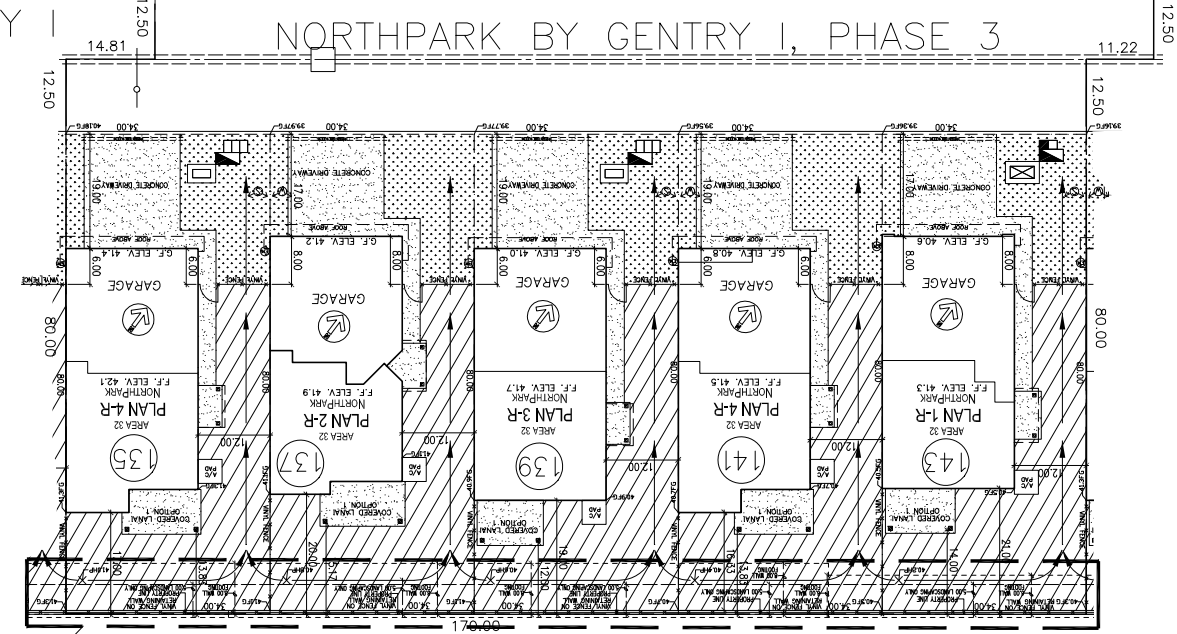

B
S3

DRAINAGE FACILITY

 

- LEGEND:
- APPROX. LIMIT OF YARD AREA (LIMITED COMMON ELEMENT)
 - APPROXIMATE LIMIT OF ASSOCIATION LANDSCAPING (COMMON ELEMENT)
 - APPROXIMATE LOCATION OF CONC. DRIVEWAY, WALKWAY, & PARKING
 - APPROX. SWALE (DIRECTION OF DRAINAGE)
 - APPROX. SEWER LINE LOCATION
 - APPROX. WATER LINE LOCATION
 - APPROX. ELECT. METER LOCATION
 - APPROX. LOCATION OF STREET LIGHT
 - VISITORS PARKING
 - AIR CONDITIONING PAD
 - TRASH LOCATION
 - DRAIN
 - APPROX. LOCATION OF SIGN
 - HECO (HAWAIIAN ELECTRIC)
 - HTCO (HAWAIIAN TELCOM)
 - CATV (CABLE)
 - STREET LIGHT ELECTRICAL BOX
 - METERING EQUIPMENT & CABINET

- NOTES:
- WALKWAYS, DRIVEWAYS, OPT. PARKING, AND FENCED YARD SIZES, LOCATIONS, & CONFIGURATIONS MAY VARY DUE TO JOBSITE CONDITIONS.
 - ACTUAL LOCATIONS OF UTILITIES, COMMON ELEMENTS, LIMITED COMMON ELEMENTS, FENCES, AND OTHER FEATURES MAY VARY DUE TO ON SITE CONDITIONS.
 - PLAN #—R IS REVERSE FLOOR PLAN
 - NO AUTOMATIC FIRE SPRINKLER/IRRIGATION ON METER

JOHN L. SHAW
REGISTERED
PROFESSIONAL
ARCHITECT
No. 5701
HAWAII, U.S.A.

DATE: 04-30-22

THESE DRAWINGS AND ACCOMPANYING SPECIFICATIONS ARE THE EXCLUSIVE PROPERTY OF THE ARCHITECT AND THEIR USE AND PUBLICATION SHALL BE RESTRICTED TO THE ORIGINAL SITE FOR WHICH THEY WERE PREPARED. ANY REUSE OR REPRODUCTION OF THESE PLANS AND SPECIFICATIONS BY ANY METHOD WITHOUT THE WRITTEN PERMISSION OF THE ARCHITECT, TITLE TO THESE PLANS AND SPECIFICATIONS SHALL REMAIN WITH THE ARCHITECT WITHOUT PREJUDICE.

THIS WORK WAS PREPARED BY ME OR UNDER MY SUPERVISION AND CONTRIBUTION OF THE PROJECT WILL BE UNDER MY OBSERVATION AND AS SHOWN IN THE FOOTING OF THE DRAWING REVISED STATUTES.

GENTRY HOMES LTD.
P.O. BOX 295
HONOLULU, HAWAII 96809
(808)-599-5558
©1998 - GENTRY HOMES LTD.

REFERENCE NO.: /arch2/area32 NORTH PARK/CPR/32-CPR_incl S3

REVISIONS	
NO.	DESCRIPTION


AREA 32 "NORTHPARK BY GENTRY I"
CPR SET
ENLARGE PARTIAL SITE PLAN

DRAWN BY: JM
DATE: 11/18/19


SHEET NUMBER
33

4 OF 6 SHEETS

EWA by GENTRY AREA 32
NORTHPARK BY GENTRY I

 


ENLARGEMENT OF
RETAINING WALL
SCALE: 1"=16'

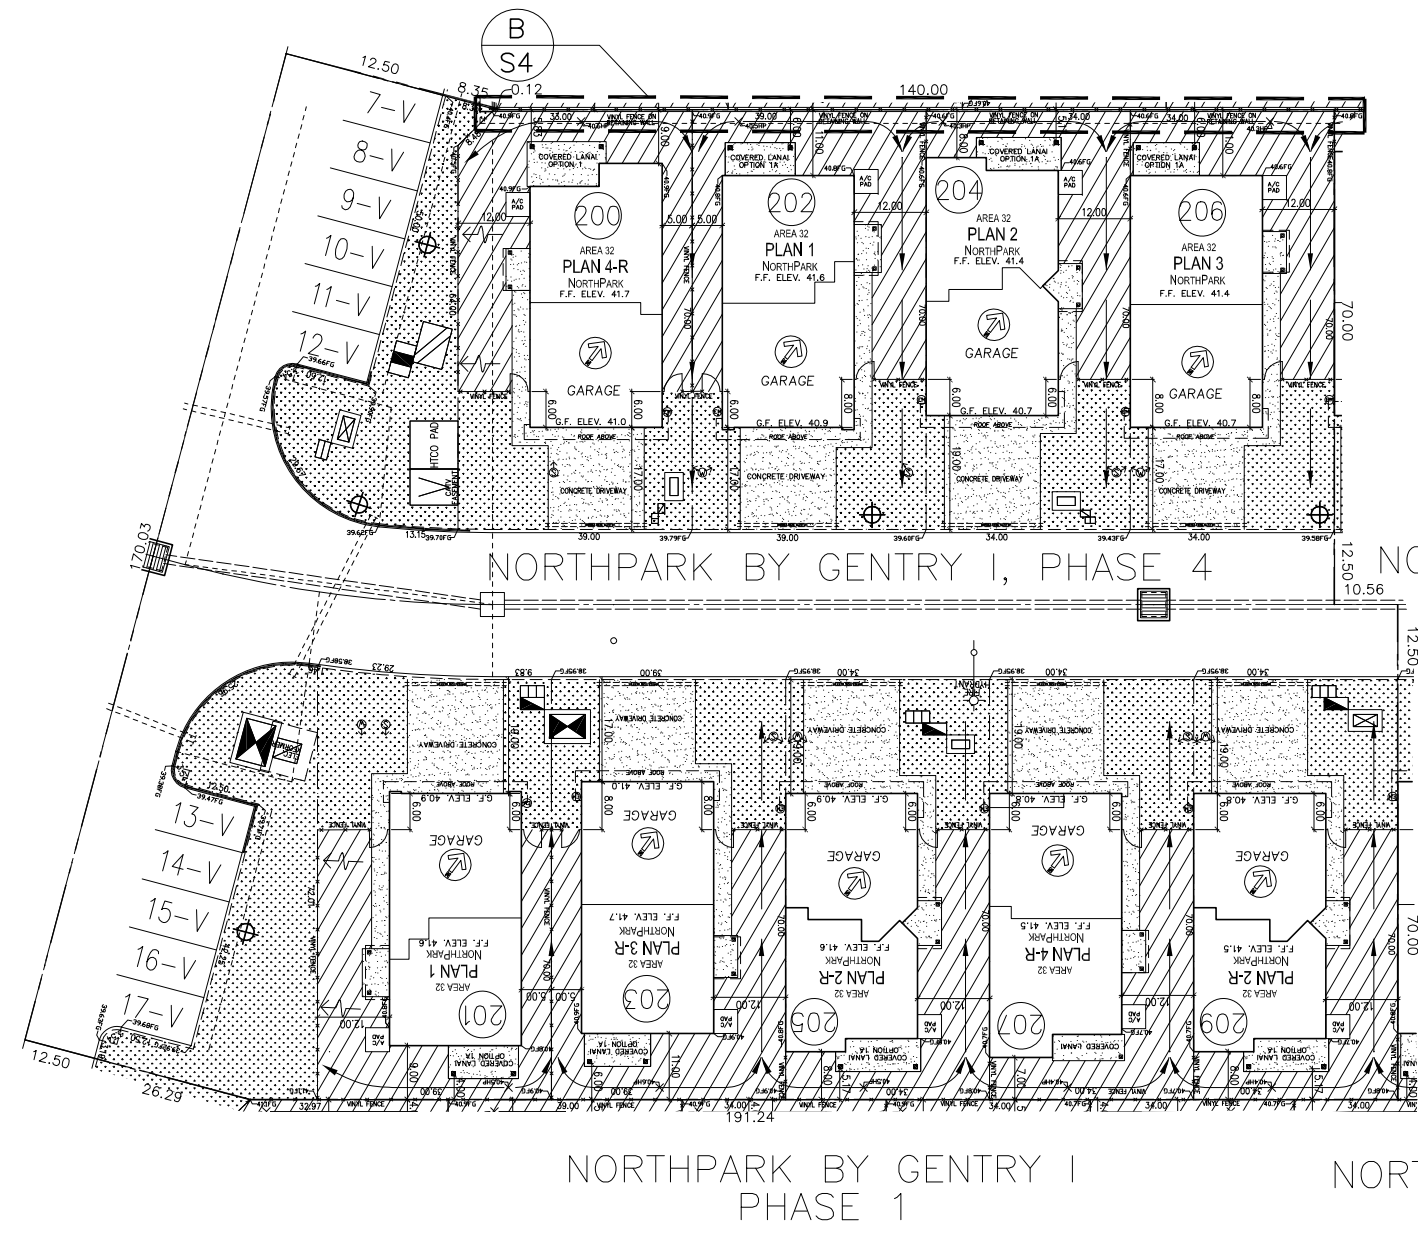

- LEGEND:
- APPROX. LIMIT OF YARD AREA (LIMITED COMMON ELEMENT)
 - APPROXIMATE LIMIT OF ASSOCIATION LANDSCAPING (COMMON ELEMENT)
 - APPROXIMATE LOCATION OF CONC. DRIVEWAY, WALKWAY, & PARKING
 - APPROX. SWALE (DIRECTION OF DRAINAGE)
 - APPROX. SEWER LINE LOCATION
 - APPROX. WATER LINE LOCATION
 - APPROX. ELECT. METER LOCATION
 - APPROX. LOCATION OF STREET LIGHT
 - VISITORS PARKING
 - AIR CONDITIONING PAD
 - TRASH LOCATION
 - DRAIN
 - APPROX. LOCATION OF SIGN
 - HECO (HAWAIIAN ELECTRIC)
 - HTCO (HAWAIIAN TELCOM)
 - CATV (CABLE)
 - STREET LIGHT ELECTRICAL BOX
 - METERING EQUIPMENT & CABINET

- NOTES:
- WALKWAYS, DRIVEWAYS, OPT. PARKING, AND FENCED YARD SIZES, LOCATIONS, & CONFIGURATIONS MAY VARY DUE TO JOBSITE CONDITIONS.
 - ACTUAL LOCATIONS OF UTILITIES, COMMON ELEMENTS, LIMITED COMMON ELEMENTS, FENCES, AND OTHER FEATURES MAY VARY DUE TO ON SITE CONDITIONS.
 - PLAN #-R IS REVERSE FLOOR PLAN
 - NO AUTOMATIC FIRE SPRINKLER/IRRIGATION ON METER

 

ENLARGE PARTIAL SITE PLAN
SCALE: 1"=32'

JOHN L. SHAW
REGISTERED PROFESSIONAL ARCHITECT
No. 5701
HAWAII, U.S.A.

DATE: 04-30-22

THESE DRAWINGS AND ACCOMPANYING SPECIFICATIONS ARE THE EXCLUSIVE PROPERTY OF THE ARCHITECT AND THEIR USE AND PUBLICATION SHALL BE RESTRICTED TO THE ORIGINAL SITE FOR WHICH THEY WERE PREPARED. ANY REUSE, REPRODUCTION, OR PUBLICATION OF THESE PLANS AND SPECIFICATIONS BY ANY METHOD WITHOUT THE WRITTEN PERMISSION OF THE ARCHITECT, TITLE TO THESE PLANS AND SPECIFICATIONS SHALL REMAIN WITH THE ARCHITECT WITHOUT PREJUDICE.

THIS WORK WAS PREPARED BY ME OR UNDER MY SUPERVISION AND I AM A LICENSED ARCHITECT IN THE STATE OF HAWAII. I CERTIFY THAT I AM NOT PROVIDING ARCHITECTURAL SERVICES TO ANY OTHER PROJECT AT THE SAME TIME AS THIS PROJECT.

GENTRY HOMES LTD.
P.O. BOX 295
HONOLULU, HAWAII 96809
(808) 599-5568
© 1998 - GENTRY HOMES LTD.

REFERENCE NO.: /arch2/area32/NORTHPARK/CPR/inc1/S4

REVISIONS	
NO.	DESCRIPTION
1	
2	
3	
4	
5	
6	
7	
8	
9	
10	


AREA 32 "NORTHPARK BY GENTRY I"
CPR SET
ENLARGE PARTIAL SITE PLAN

DRAWN BY: JM
DATE: 11/18/19

SHEET NUMBER
54



5 OF 6 SHEETS

EWA by GENTRY AREA 32
NORTHPARK BY GENTRY I

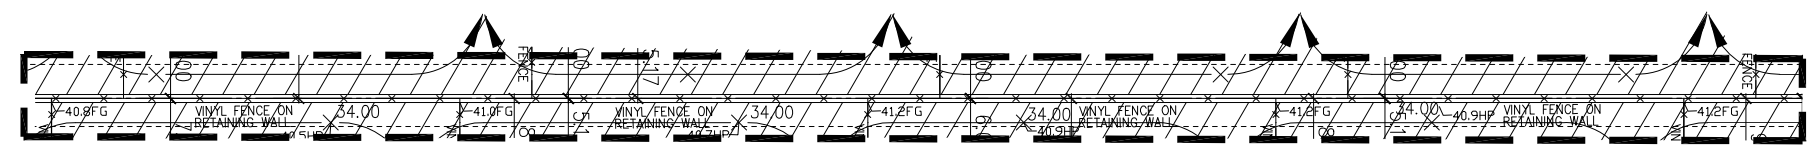

B
S5 ENLARGEMENT OF
RETAINING WALL
SCALE: 1"=16'

NORTHPARK BY GENTRY I
PHASE 4

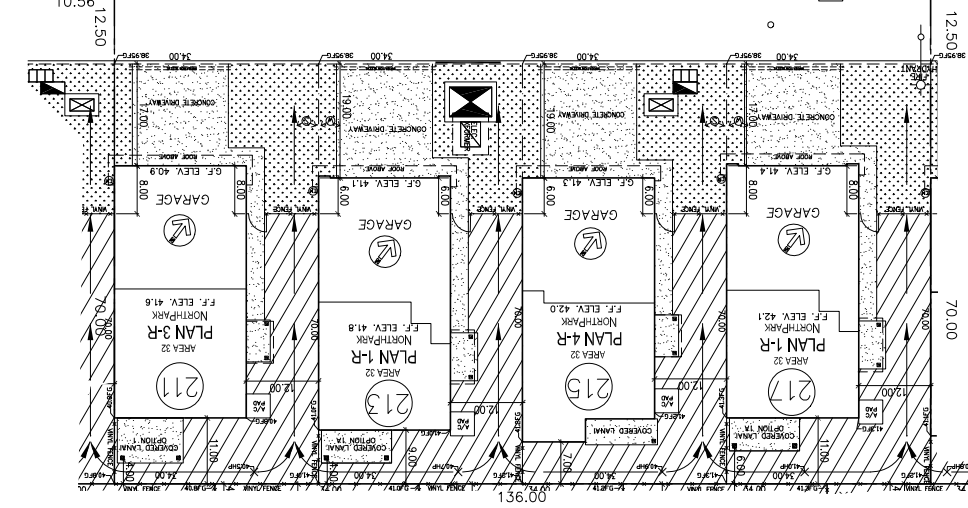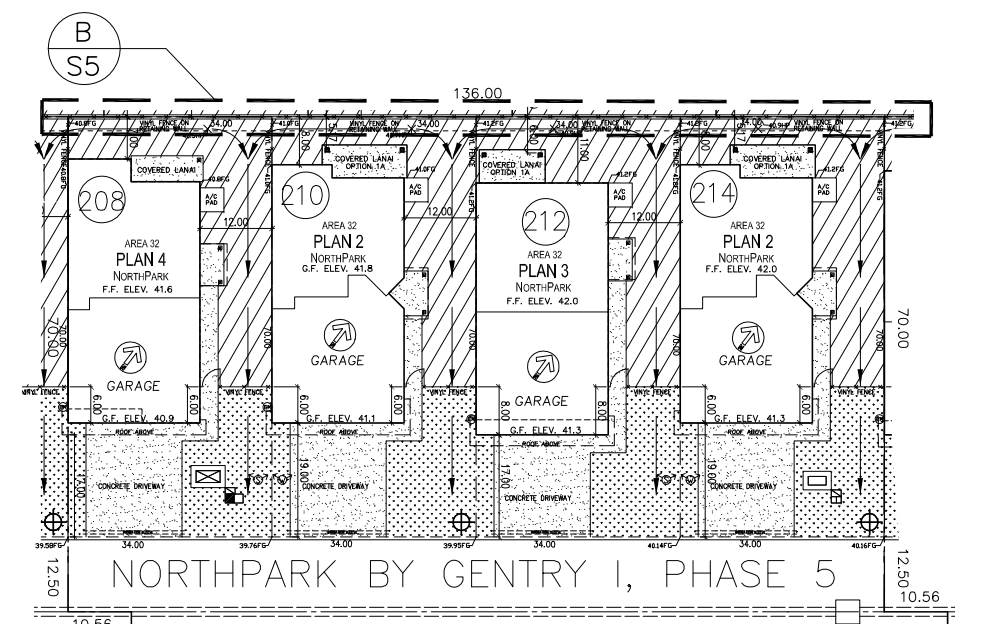

NORTHPARK BY GENTRY I
PHASE 2


NORTHPARK BY GENTRY I
PHASE 3

LEGEND:

- APPROX. LIMIT OF YARD AREA (LIMITED COMMON ELEMENT)
- APPROXIMATE LIMIT OF ASSOCIATION LANDSCAPING (COMMON ELEMENT)
- APPROXIMATE LOCATION OF CONC. DRIVEWAY, WALKWAY, & PARKING
- APPROX. SWALE (DIRECTION OF DRAINAGE)
- APPROX. SEWER LINE LOCATION
- APPROX. WATER LINE LOCATION
- APPROX. ELECT. METER LOCATION
- APPROX. LOCATION OF STREET LIGHT
- VISITORS PARKING
- AIR CONDITIONING PAD
- TRASH LOCATION
- DRAIN
- APPROX. LOCATION OF SIGN
- HECO (HAWAIIAN ELECTRIC)
- HTCO (HAWAIIAN TELCOM)
- CATV (CABLE)
- STREET LIGHT ELECTRICAL BOX
- METERING EQUIPMENT & CABINET

NOTES:

- WALKWAYS, DRIVEWAYS, OPT. PARKING, AND FENCED YARD SIZES, LOCATIONS, & CONFIGURATIONS MAY VARY DUE TO JOBSITE CONDITIONS.
- ACTUAL LOCATIONS OF UTILITIES, COMMON ELEMENTS, LIMITED COMMON ELEMENTS, FENCES, AND OTHER FEATURES MAY VARY DUE TO ON SITE CONDITIONS.
- PLAN #-R IS REVERSE FLOOR PLAN
- NO AUTOMATIC FIRE SPRINKLER/IRRIGATION ON METER

 

A
S5 ENLARGE PARTIAL SITE PLAN
SCALE: 1"=32'

JOHN L. SHAW
REGISTERED
PROFESSIONAL
ARCHITECT
No. 5701
HAWAII, U.S.A.

THESE DRAWINGS AND ACCOMPANYING SPECIFICATIONS ARE THE EXCLUSIVE PROPERTY OF THE ARCHITECT AND THEIR USE AND PUBLICATION SHALL BE RESTRICTED TO THE ORIGINAL SITE FOR WHICH THEY WERE PREPARED. ANY REUSE OR REPRODUCTION OF THESE PLANS AND SPECIFICATIONS BY ANY METHOD WITHOUT THE WRITTEN PERMISSION OF THE ARCHITECT, TITLE TO THESE PLANS AND SPECIFICATIONS SHALL REMAIN WITH THE ARCHITECT WITHOUT PREJUDICE. THIS WORK WAS PREPARED BY ME OR UNDER MY SUPERVISION AND I AM A LICENSED ARCHITECT IN THE STATE OF HAWAII. I AM NOT PROVIDING ANY GUARANTEE OR WARRANTY OF ANY KIND, AND I AM NOT BEING HELD RESPONSIBLE FOR ANY CONSTRUCTION OF THE PROJECT WILL BE UNDER MY OBSERVATION AND AS NOTED IN A PORTION OF THE DRAWING REVISIONS.

GENTRY HOMES LTD.
P.O. BOX 295
HONOLULU, HAWAII 96809
(808)-599-5558
© 1998 - GENTRY HOMES LTD.

REFERENCE NO.: /arch2/area32-northpark/cpr/area32-cpr_inc1_s5



REVISIONS


NO.	DATE	DESCRIPTION
1		
2		
3		
4		
5		

AREA 32 "NORTHPARK BY GENTRY I"
CPR SET
ENLARGE PARTIAL SITE PLAN


DRAWN BY: JM
DATE: 11/18/19

SHEET NUMBER
55
6 OF 6 SHEETS

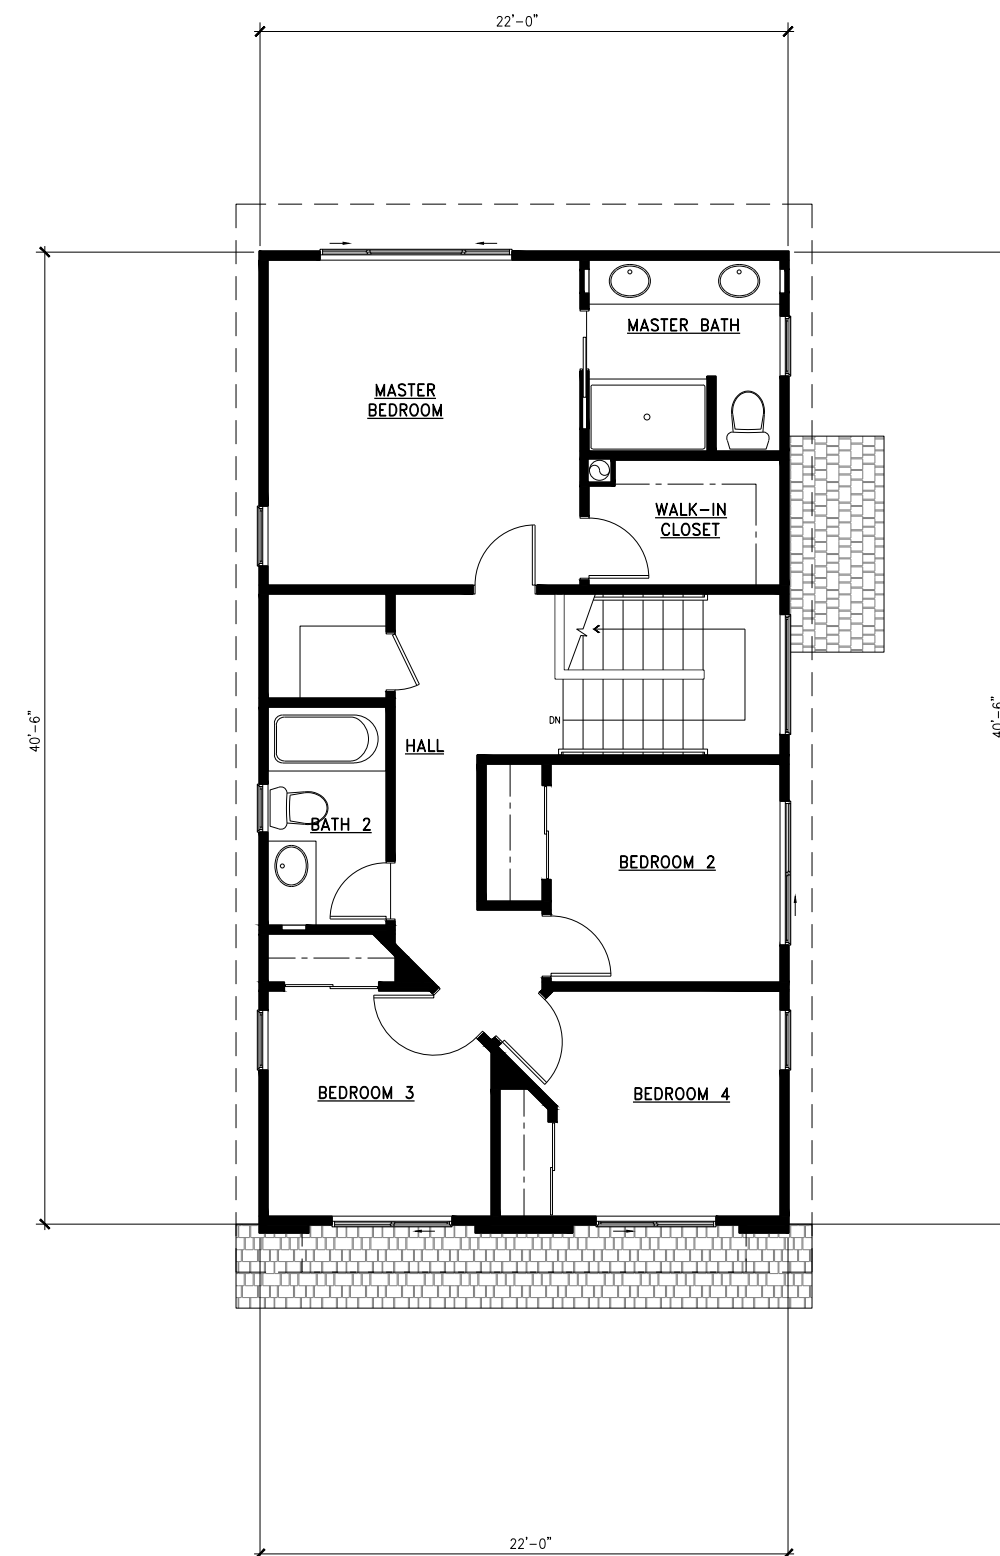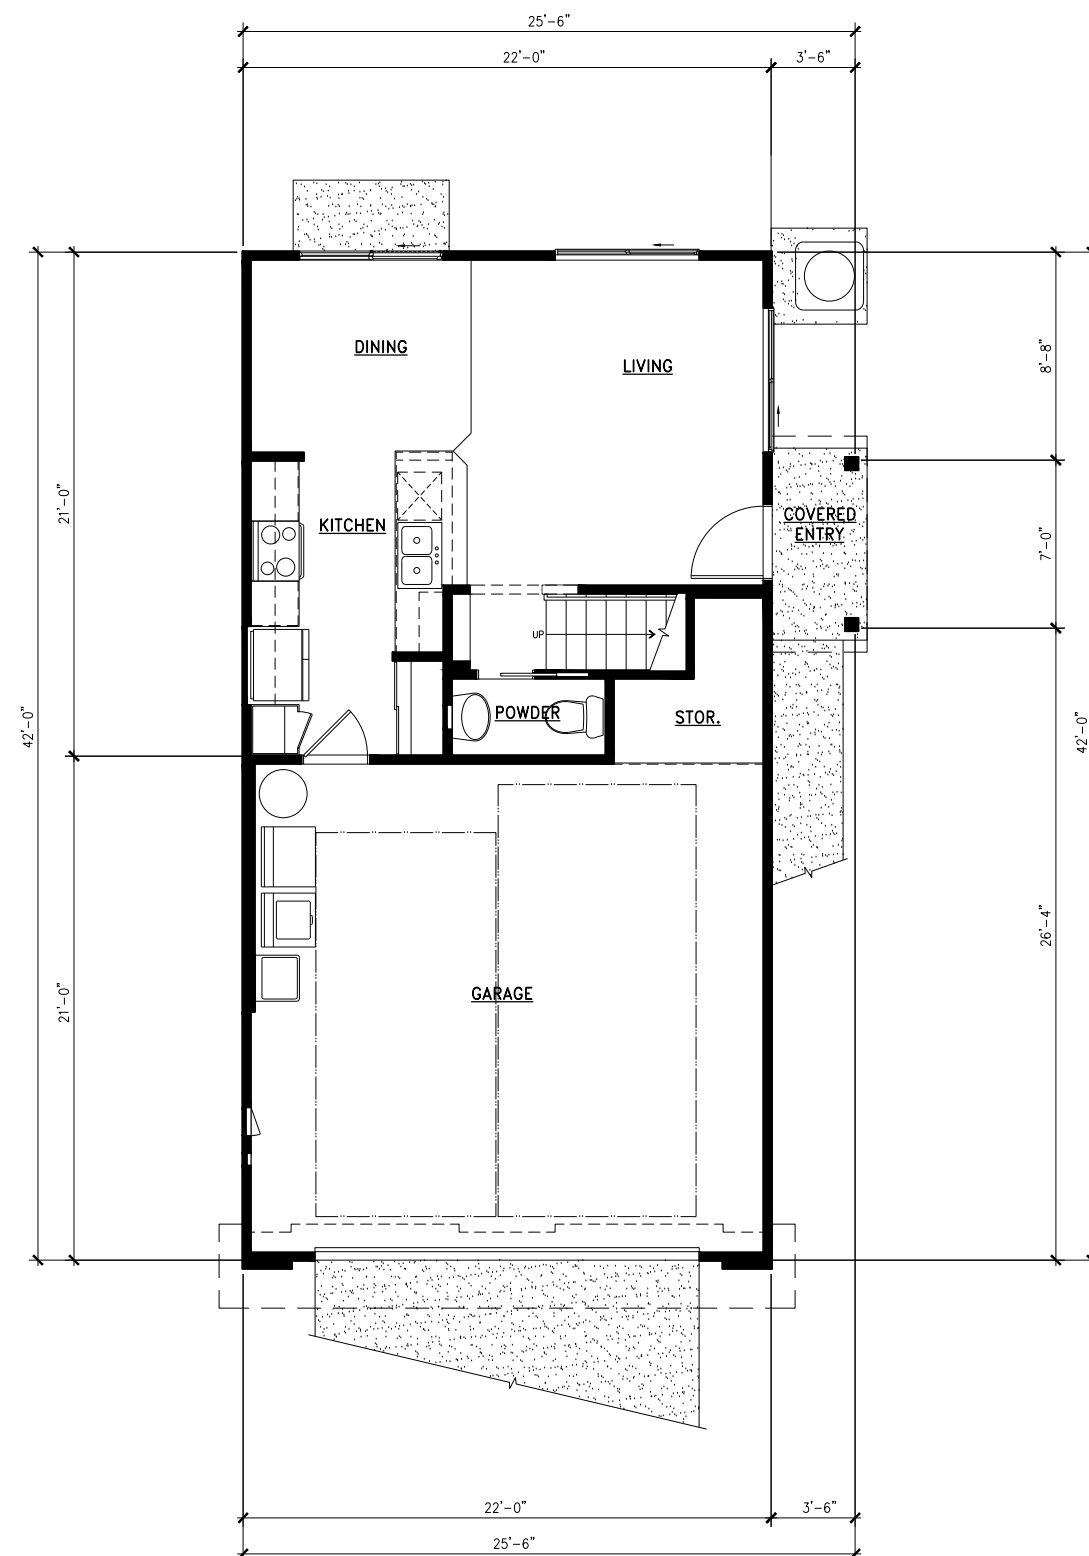
[illegible]

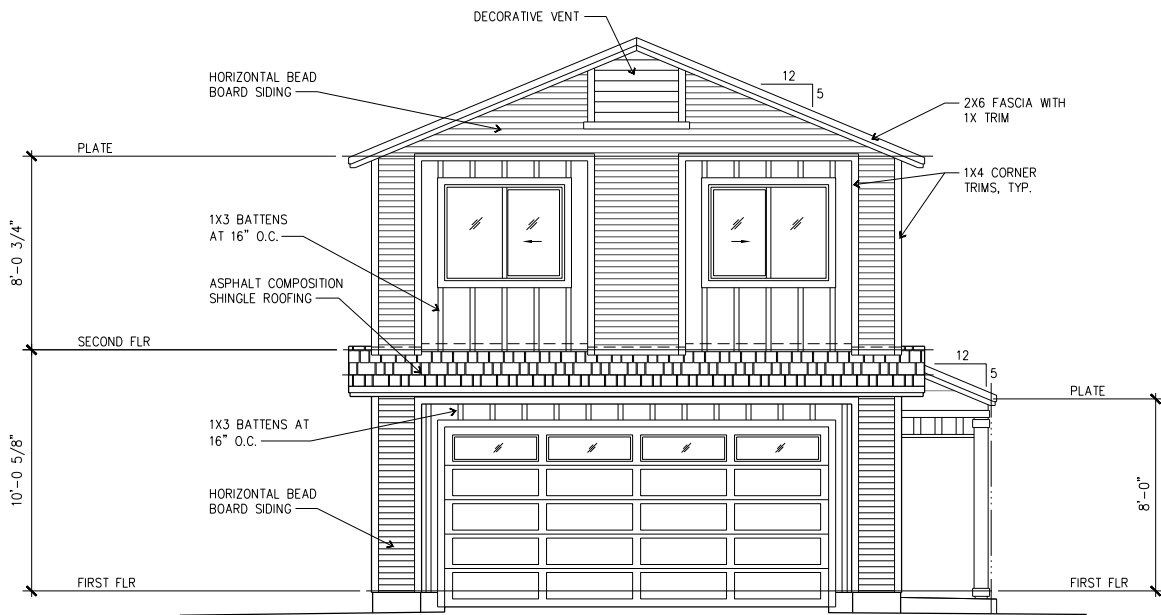


FRONT ELEVATION
1/4" = 1'-0"

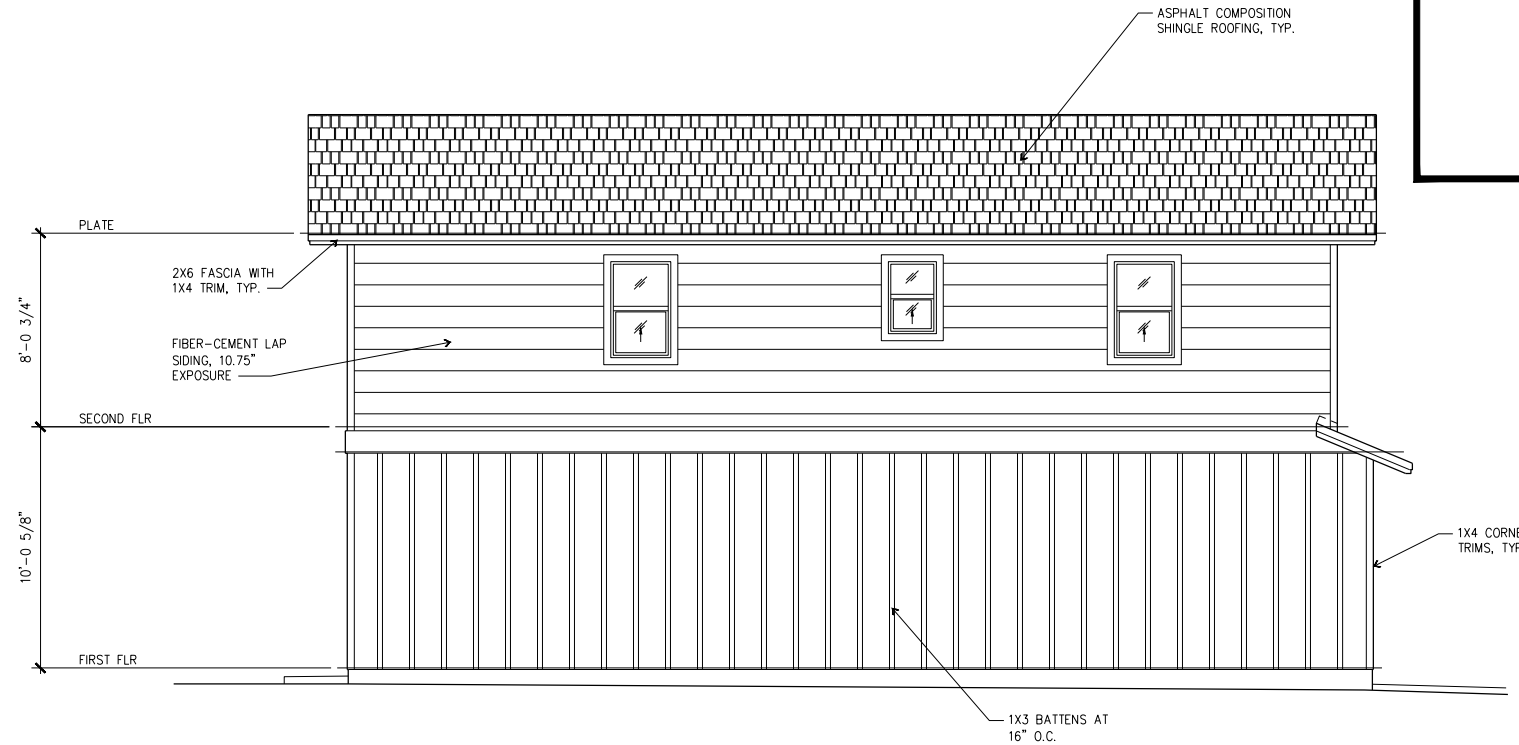


LEFT SIDE ELEVATION
1/4" = 1'-0"

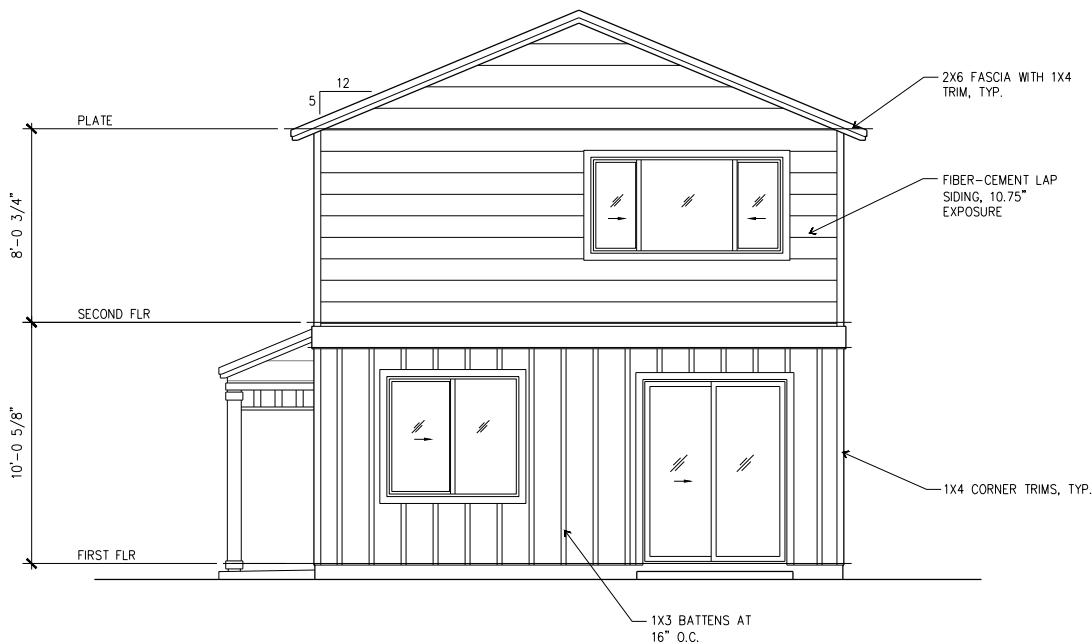

REAR ELEVATION
1/4" = 1'-0"

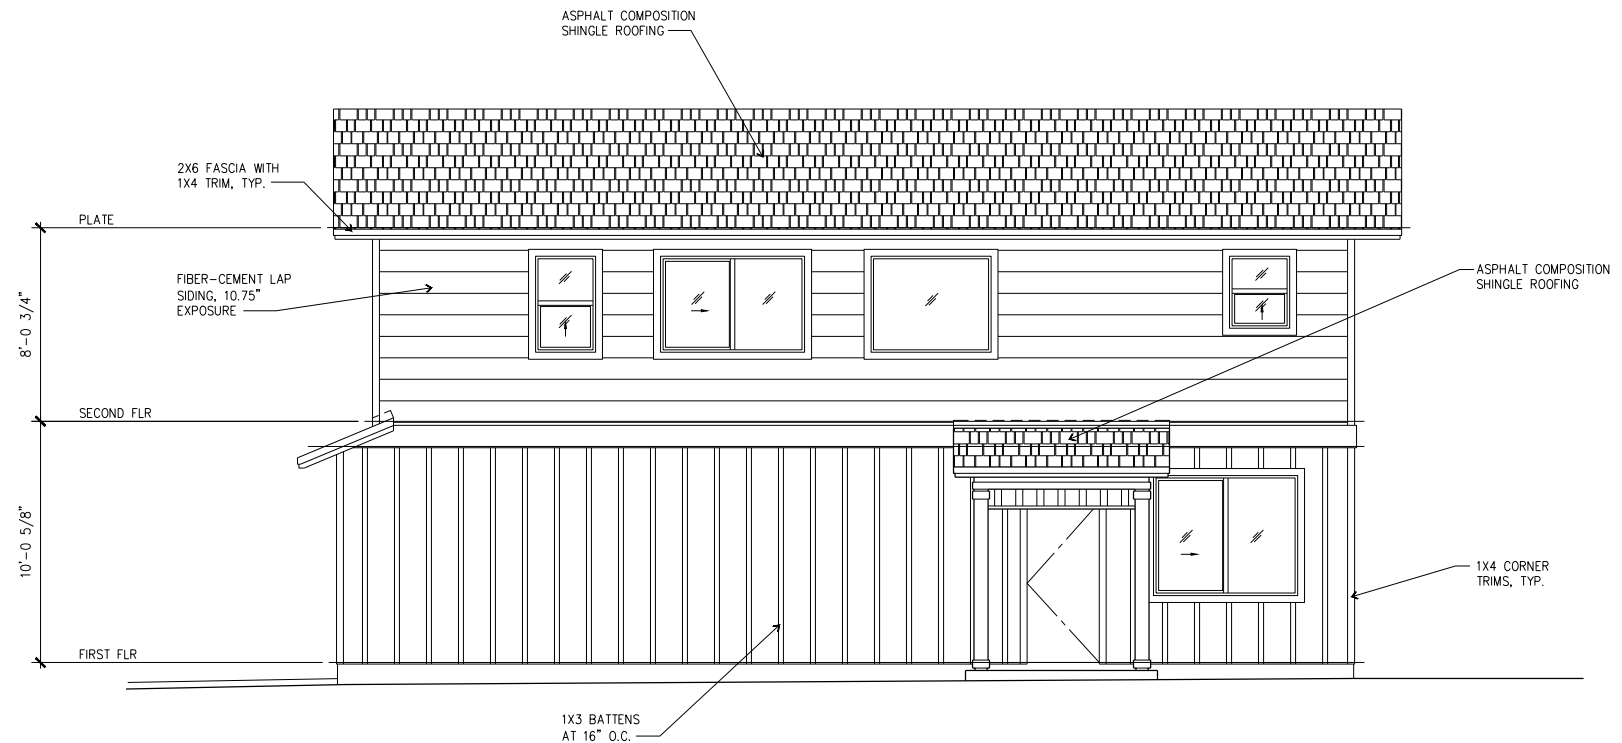

RIGHT SIDE ELEVATION
1/4" = 1'-0"

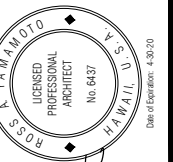

GENTRY HOMES, LTD.
733 BISHOP STREET, SUITE 1400
PACIFIC GUARDIAN CENTER, MAKAI TOWER
HONOLULU, HAWAII 96813
(808) 599-5538
These plans are copyrighted. Unauthorized copying or reuse of these plans is prohibited. The user agrees to indemnify and hold Gentry Homes, Ltd. harmless from all claims, damages, and expenses, including attorney's fees, arising from any use of these plans.



AREA 32, NORTH PARK • CPR SET
PLAN 1
EXTERIOR ELEVATIONS


NO.	DATE	DESCRIPTION	REVISIONS

DRAWN BY: RY
DATE: 9/19/19


SHEET NUMBER

CPR 2


2 OF 14 SHEETS

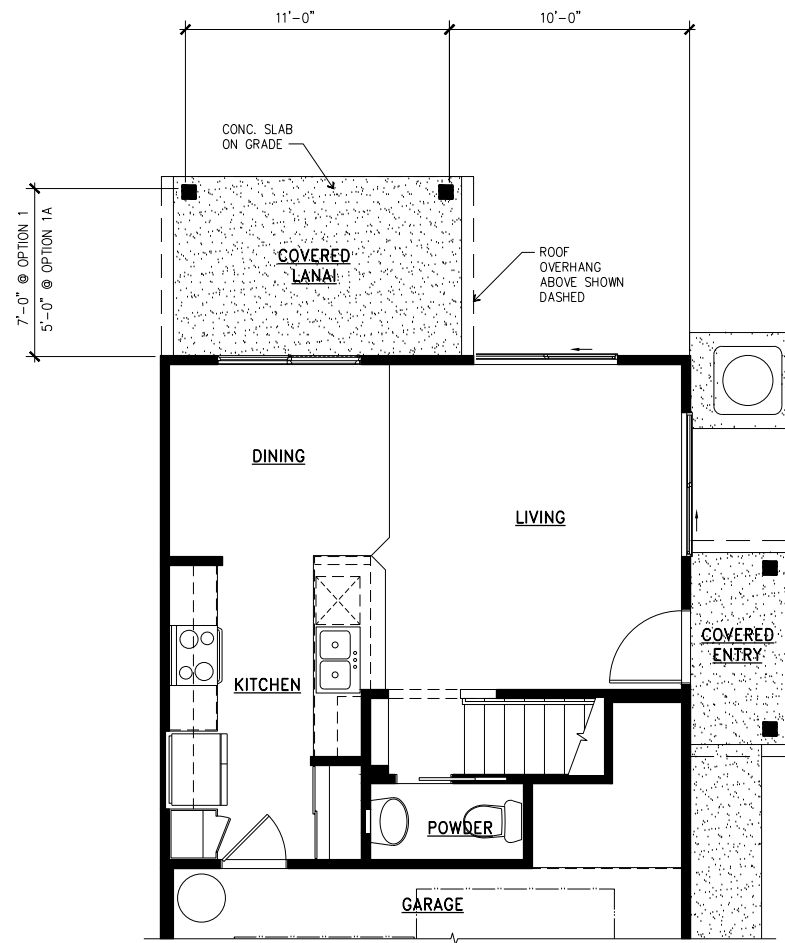


PARTIAL FIRST FLOOR PLAN

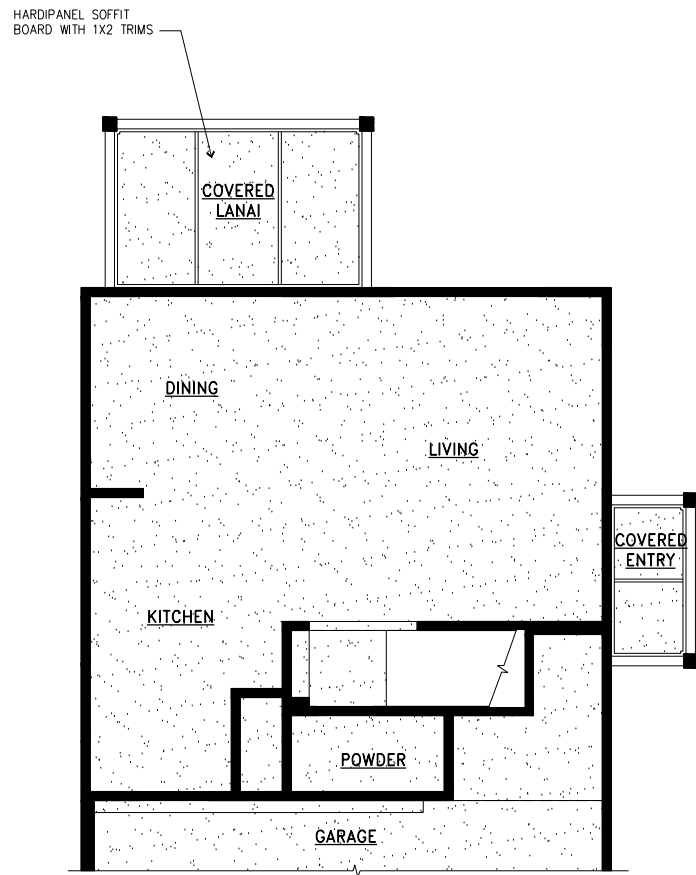

PARTIAL FIRST FLOOR REFLECTED CEILING PLAN

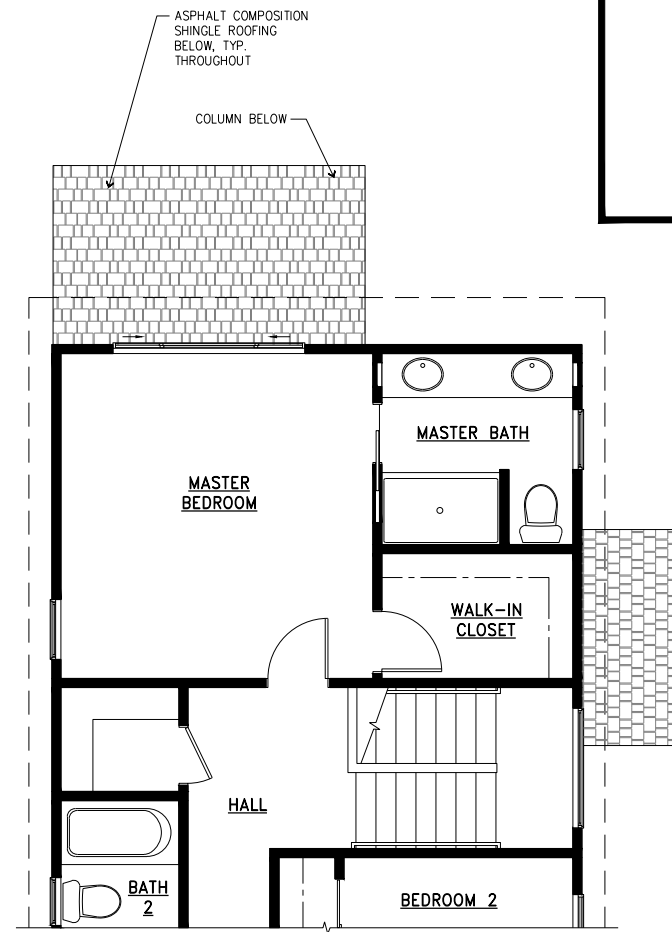


PARTIAL SECOND FLOOR/LOWER ROOF PLAN

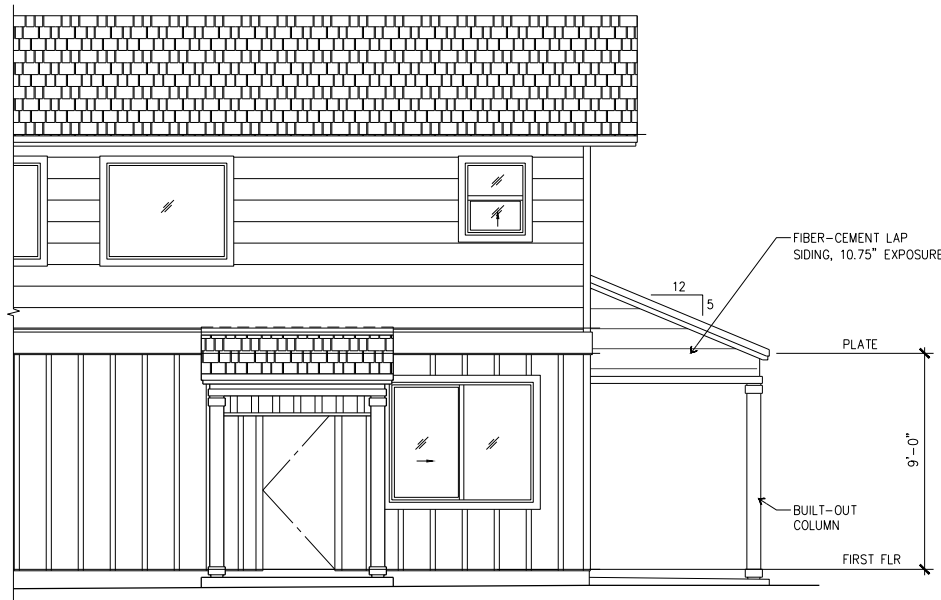

PARTIAL RIGHT SIDE ELEVATION




REAR ELEVATION

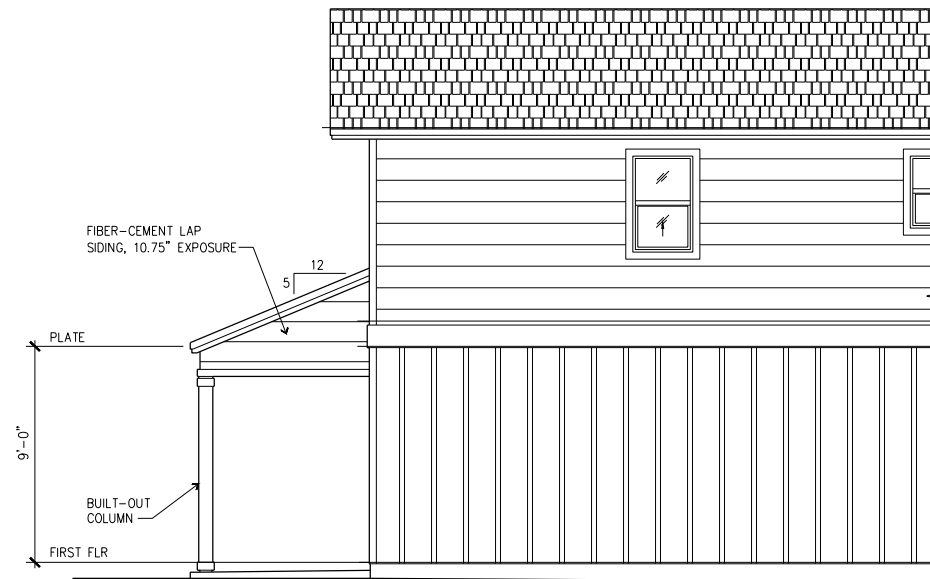

PARTIAL LEFT SIDE ELEVATION


OPTIONS 1 & 1A - COVERED LANAI

1/4" = 1'-0"

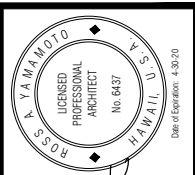

ROSS ARCHITECTS, LLC
 733 BISHOP STREET, SUITE 1400
 PACIFIC GUARDIAN CENTER, MAKAI TOWER
 HONOLULU, HAWAII 96813
 (808) 595-5535
 This document is prepared, drafted, designed, checked, and/or prepared by me or under my direct supervision and control. I am a duly licensed professional architect in the State of Hawaii. I am not providing any services for which I am not licensed. 

GENTRY HOMES, LTD.
 733 BISHOP STREET, SUITE 1400
 PACIFIC GUARDIAN CENTER, MAKAI TOWER
 HONOLULU, HAWAII 96813
 (808) 595-5535
 This document is prepared, drafted, designed, checked, and/or prepared by me or under my direct supervision and control. I am a duly licensed professional architect in the State of Hawaii. I am not providing any services for which I am not licensed. 

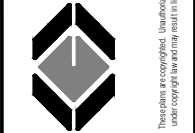

AREA 32, NORTHPARK • CPR SET
 PLAN 1
 OPTIONS 1 & 1A - COVERED LANAI


NO.	DATE	DESCRIPTION	REVISIONS

DRAWN BY: RY
 DATE: 9/19/19

SHEET NUMBER


CPR 3


3 OF 14 SHEETS

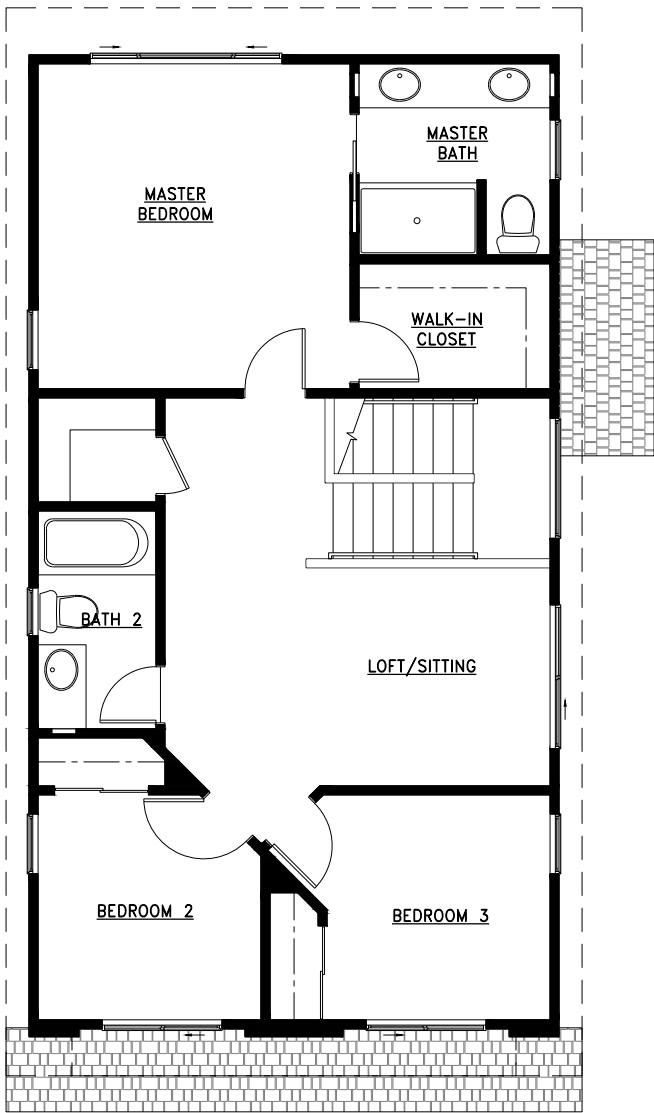


SECOND FLOOR PLAN

OPTION 2 – LOFT/SITTING ROOM
1/4" = 1'-0"

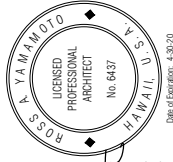
ROSS ARCHITECTS, LLC 4470 KALANAN KULU DRIVE SUITE 200 HONOLULU, HAWAII 96813 PH: (808) 825-5111  	AREA 32, NORTH PARK • CPR SET PLAN 1		These plans are prepared, designed, dimensioned, copied or made in whole or in part by Ross Architects, LLC. No rights are reserved by Ross Architects, LLC in these plans. No part of these plans may be reproduced, stored in a retrieval system, or transmitted in any form or by any means, electronic, mechanical, photocopying, recording, or by any information storage and retrieval system, without the prior written permission of Ross Architects, LLC.
	OPTION 2 - LOFT/SITTING ROOM		
	REVISIONS		
	NO.	DATE	
DRAWN BY: RY			
DATE: 9/19/19			
SHEET NUMBER			
CPR 4			
4 OF 14 SHEETS			

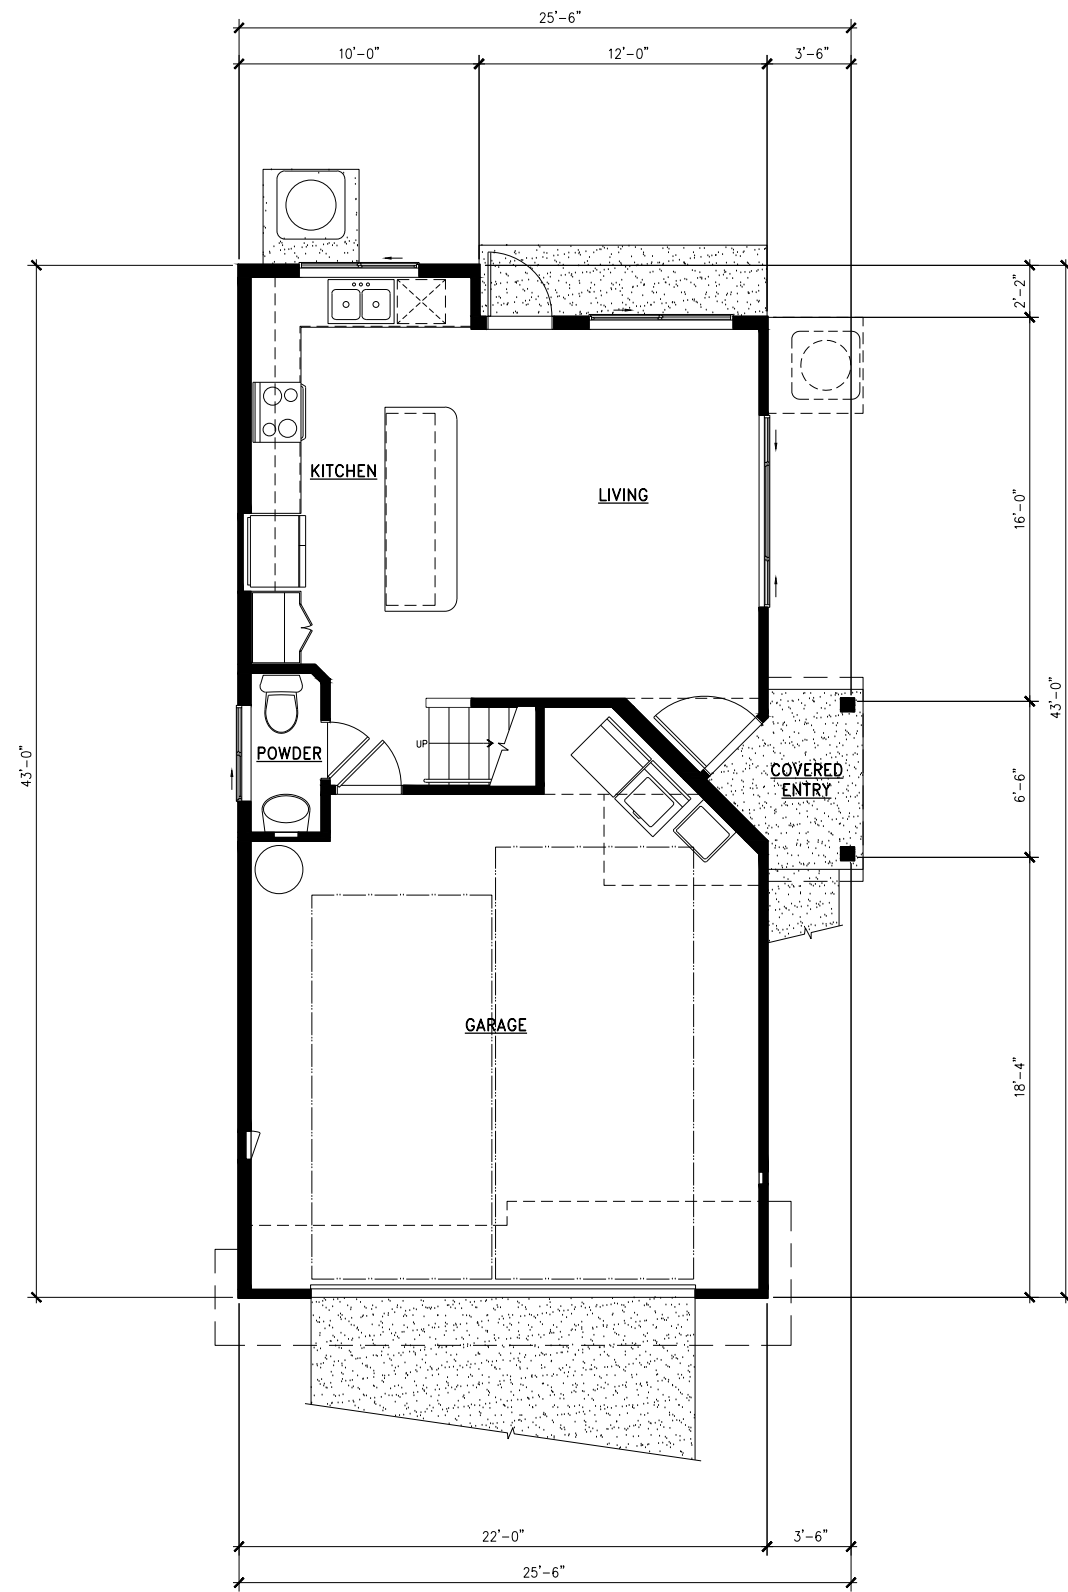

FIRST FLOOR PLAN
1/4" = 1'-0"

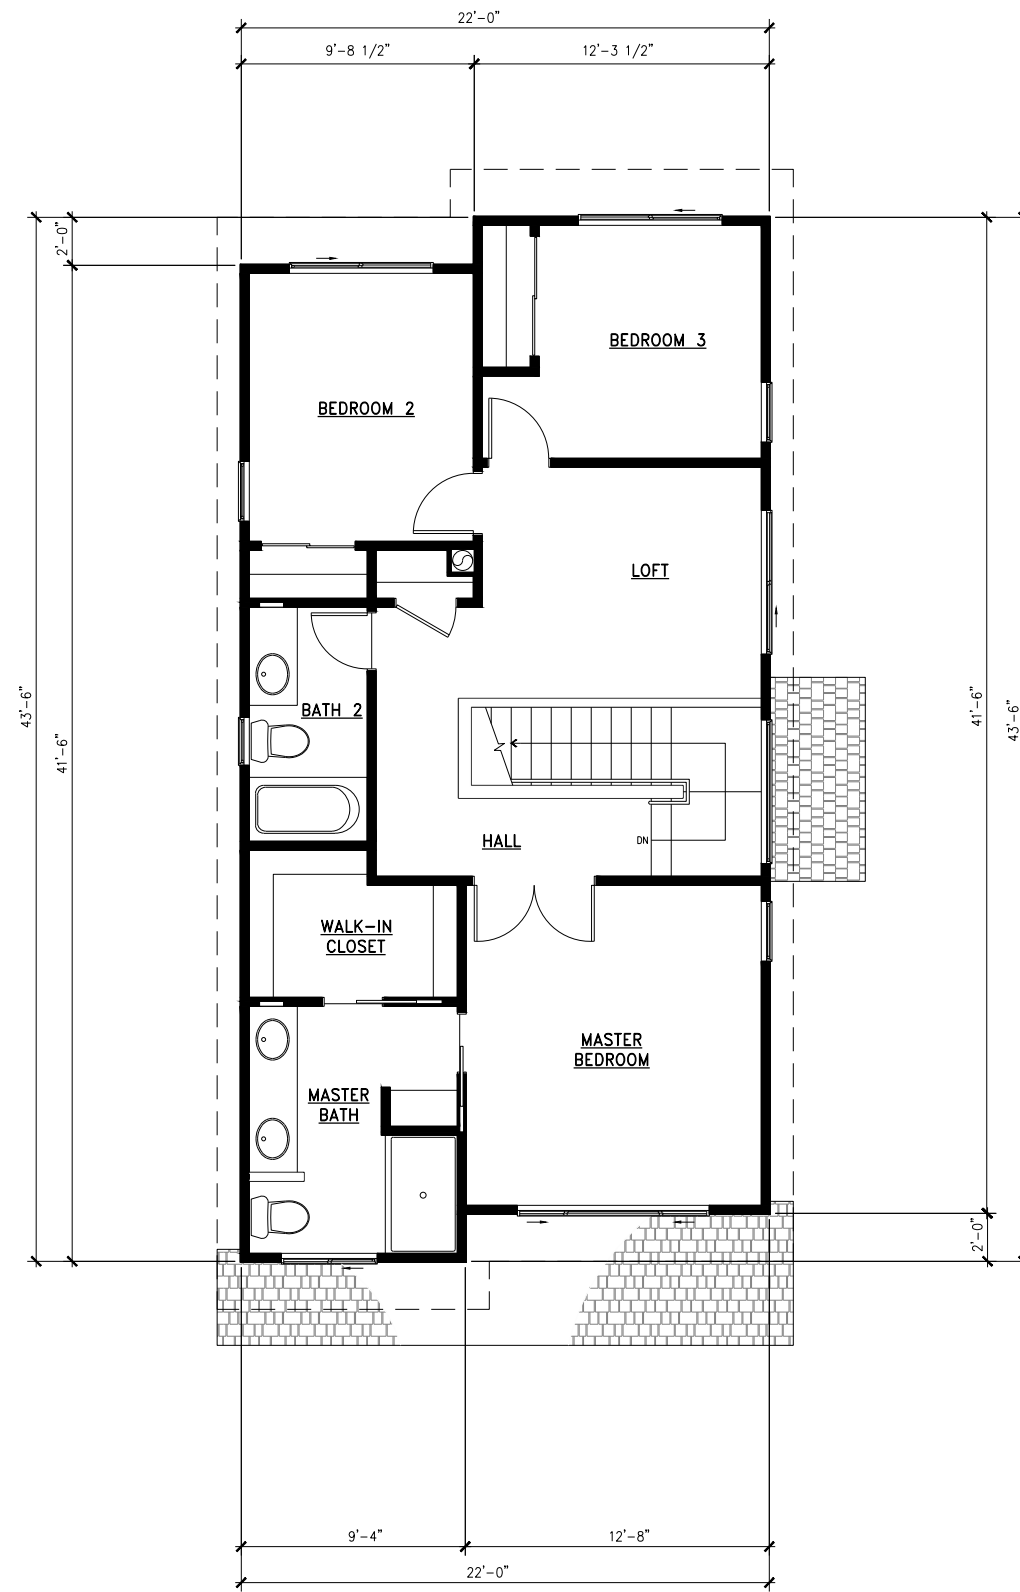

SECOND FLOOR PLAN
1/4" = 1'-0"

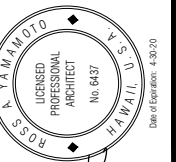

ROSS ARCHITECTS, LLC
4475 Kalia Road, Suite 402
Honolulu, Hawaii 96812
PH: (808) 825-1111
FAX: (808) 825-1111
Date of Issuance: 08-20

733 BISHOP STREET, SUITE 1400
PACIFIC GUARDIAN CENTER, MAKAI TOWER
HONOLULU, HAWAII 96813
(808) 599-5558
These plans are copyrighted. Unauthorized copying or reuse of these plans is a violation of the copyright laws of the State of Hawaii. All rights reserved. Any reproduction of these plans without the written consent of Gentry Homes, Ltd. is prohibited.

AREA 32, NORTH PARK • CPR SET
PLAN 2

FIRST FLOOR PLAN
SECOND FLOOR PLAN

REVISIONS

DESCRIPTION

DATE

NO.


DRAWN BY: RY

DATE: 9/19/19


SHEET NUMBER

CPR 5


5 OF 14 SHEETS

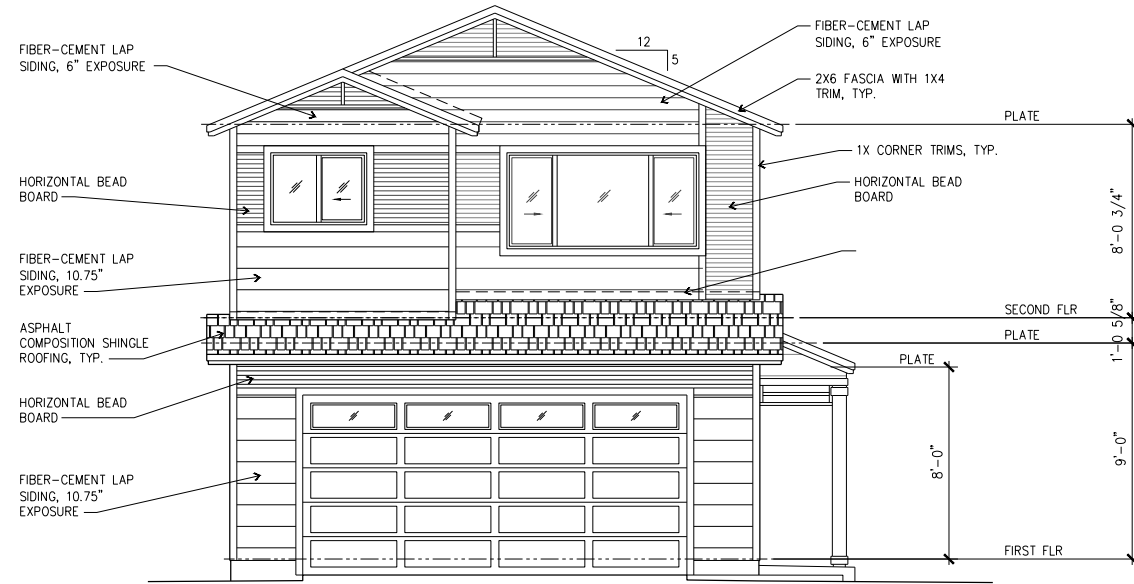


FRONT ELEVATION
1/4" = 1'-0"

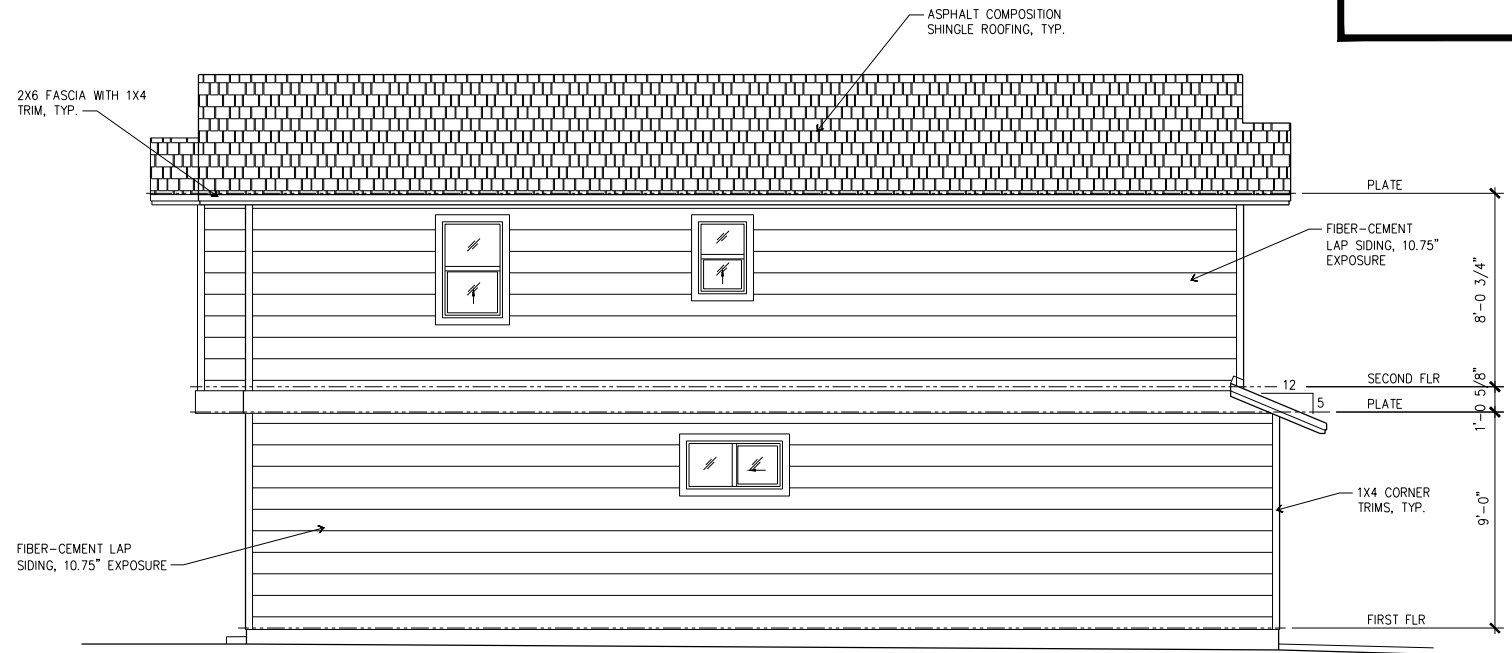


LEFT SIDE ELEVATION
1/4" = 1'-0"

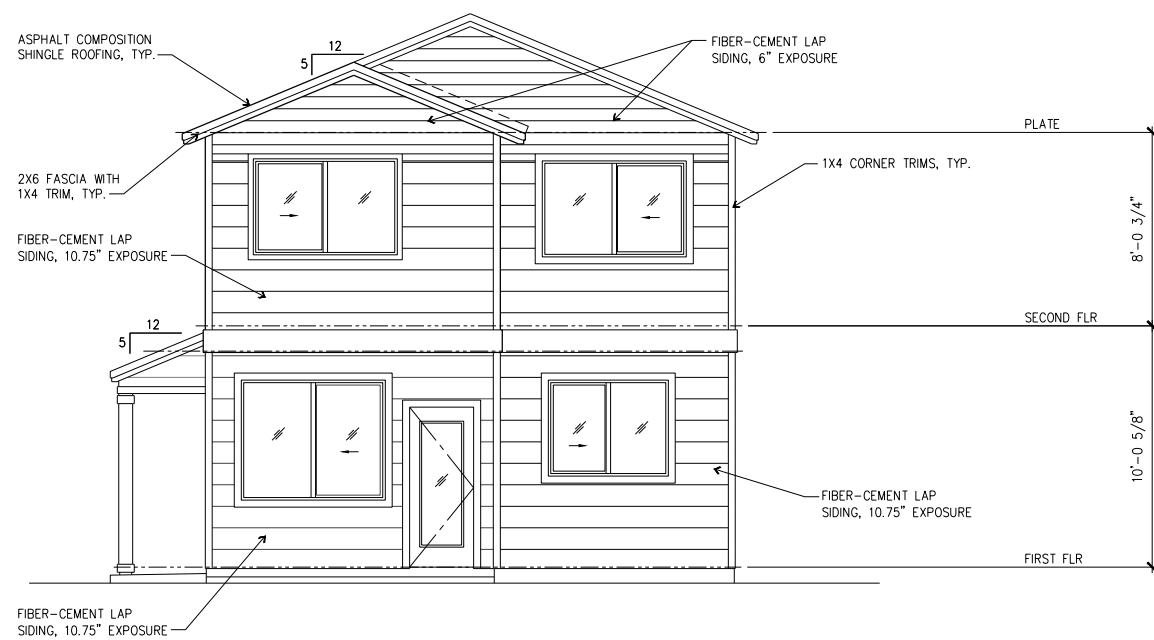

REAR ELEVATION
1/4" = 1'-0"

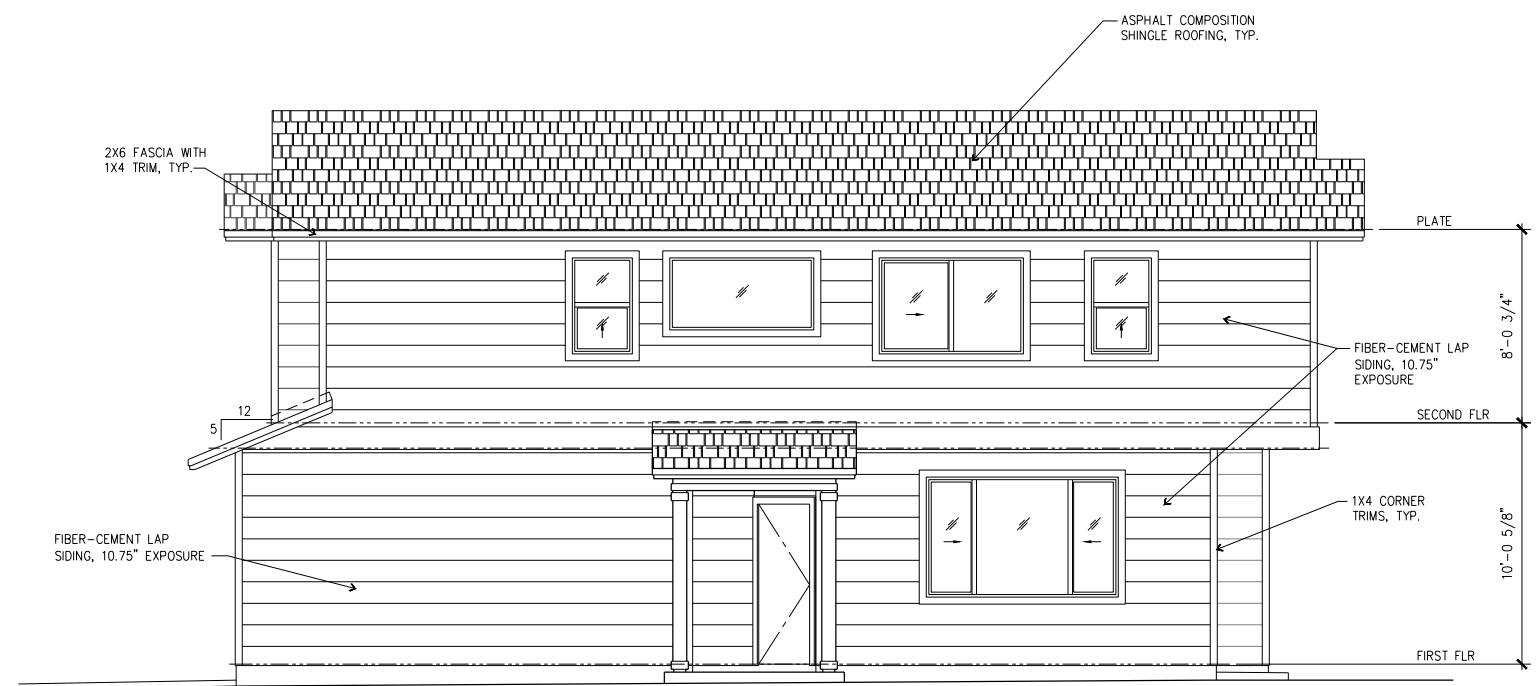

RIGHT SIDE ELEVATION
1/4" = 1'-0"

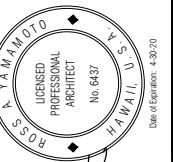

GENTRY HOMES, LTD.
733 BISHOP STREET, SUITE 1400
PACIFIC GUARDIAN CENTER, MAKAHI TOWER
HONOLULU, HAWAII 96813
(808) 599-5558
This plan is a copyrighted, unaltered drawing of the work of Ross Architects, LLC. It is to be used only for the project and may not be used for any other project without the written consent of Ross Architects, LLC.




AREA 32, NORTH PARK • CPR SET
PLAN 2
EXTERIOR ELEVATIONS

NO.	DATE	DESCRIPTION


DRAWN BY: RY
DATE: 9/19/19

SHEET NUMBER


CPR 6

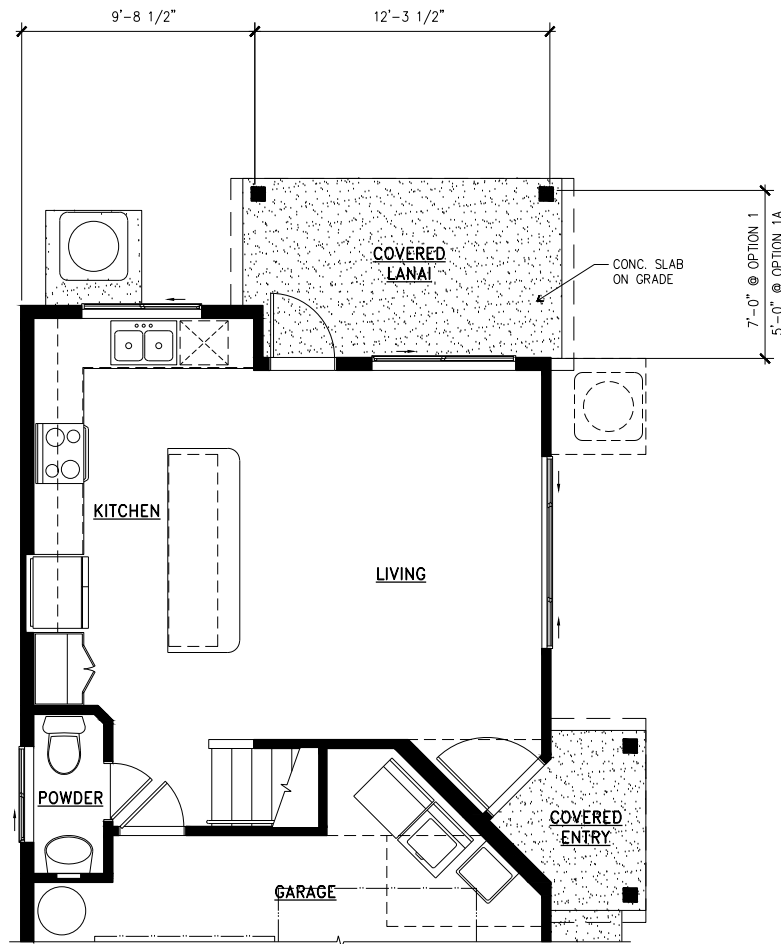

PARTIAL FIRST FLOOR PLAN

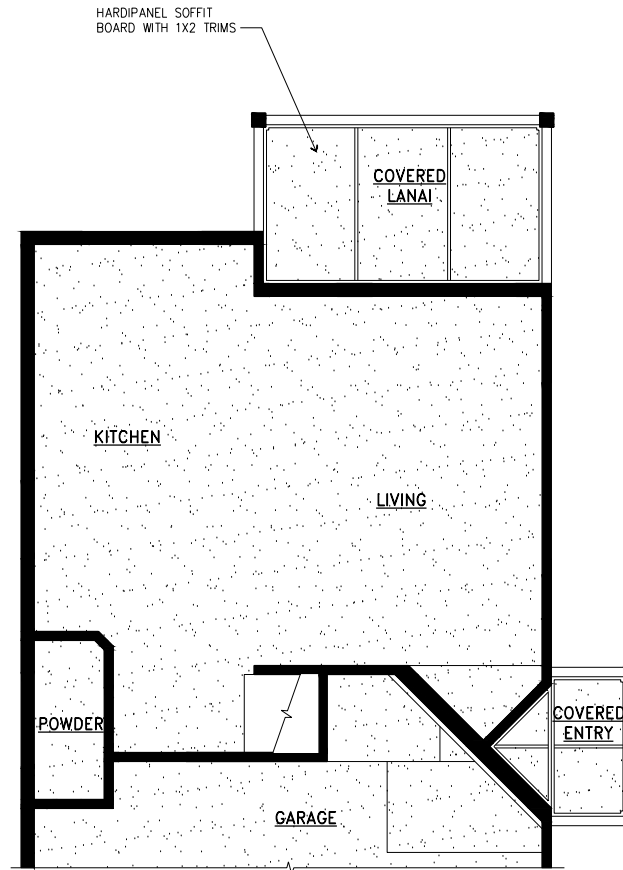


PARTIAL FIRST FLOOR REFLECTED CEILING PLAN

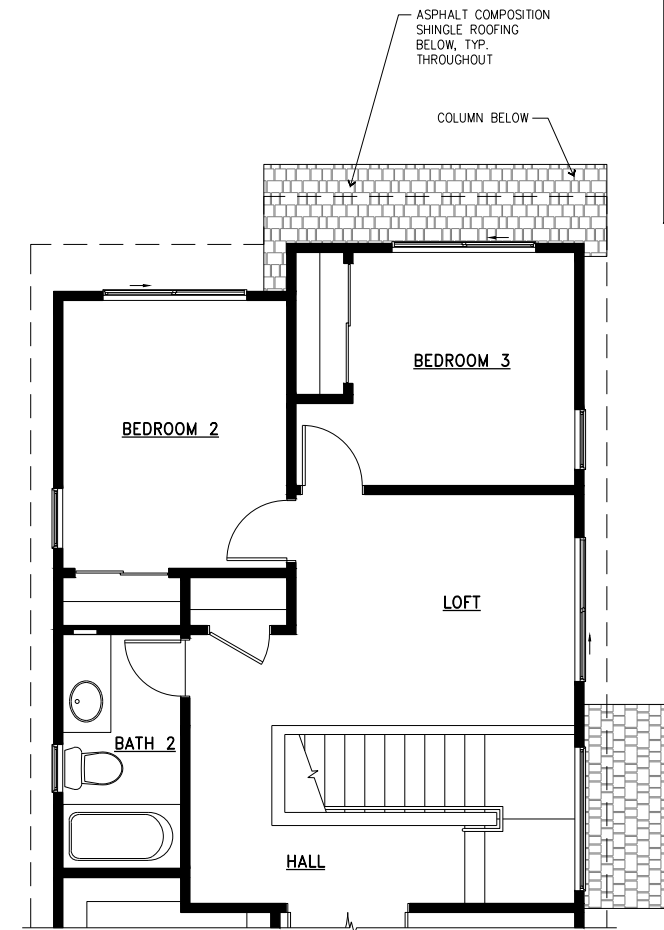


PARTIAL SECOND FLOOR/LOWER ROOF PLAN



PARTIAL RIGHT SIDE ELEVATION

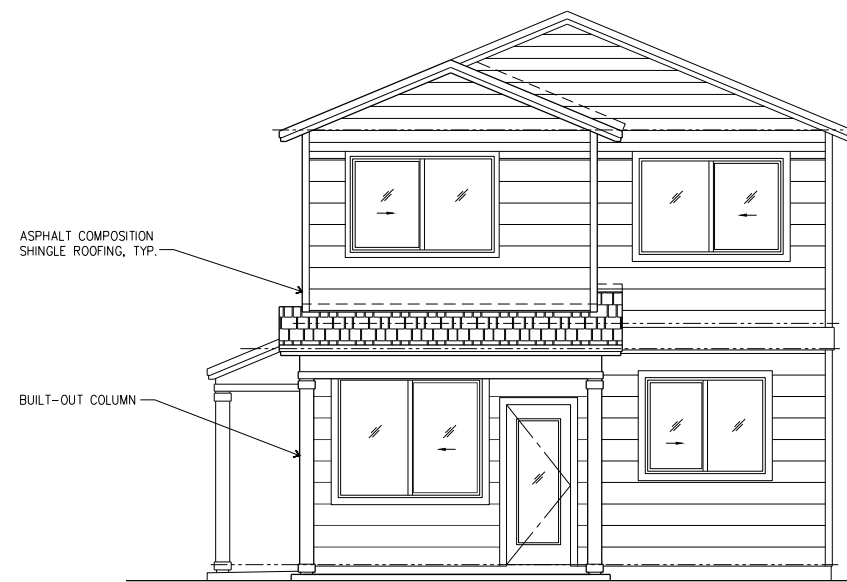


REAR ELEVATION

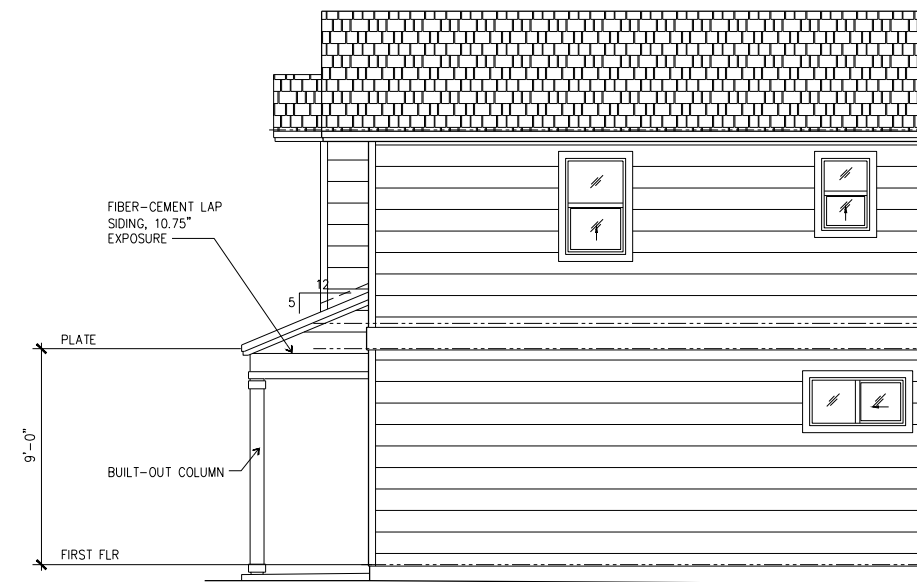

PARTIAL LEFT SIDE ELEVATION

OPTIONS 1 & 1A - COVERED LANAI
1/4" = 1'-0"

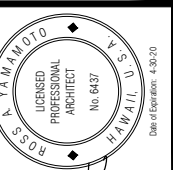

ROSS ARCHITECTS, LLC
4475 KAILUA ROAD, SUITE 200
KAILUA, HAWAII 96734
PH: (808) 625-1111
FAX: (808) 625-1111
Date of Expiration: 03/31/20

ENTRY HOMES, LTD.
733 BISHOP STREET, SUITE 1400
PACIFIC GUARDIAN CENTER, MAKAHI TOWER
HONOLULU, HAWAII 96813
(808) 599-5538



AREA 32, NORTH PARK • CPR SET
PLAN 2
OPTIONS 1 & 1A - COVERED LANAI


NO.	DATE	DESCRIPTION

DRAWN BY: RY
DATE: 9/19/19


SHEET NUMBER

CPR 7


7 OF 14 SHEETS

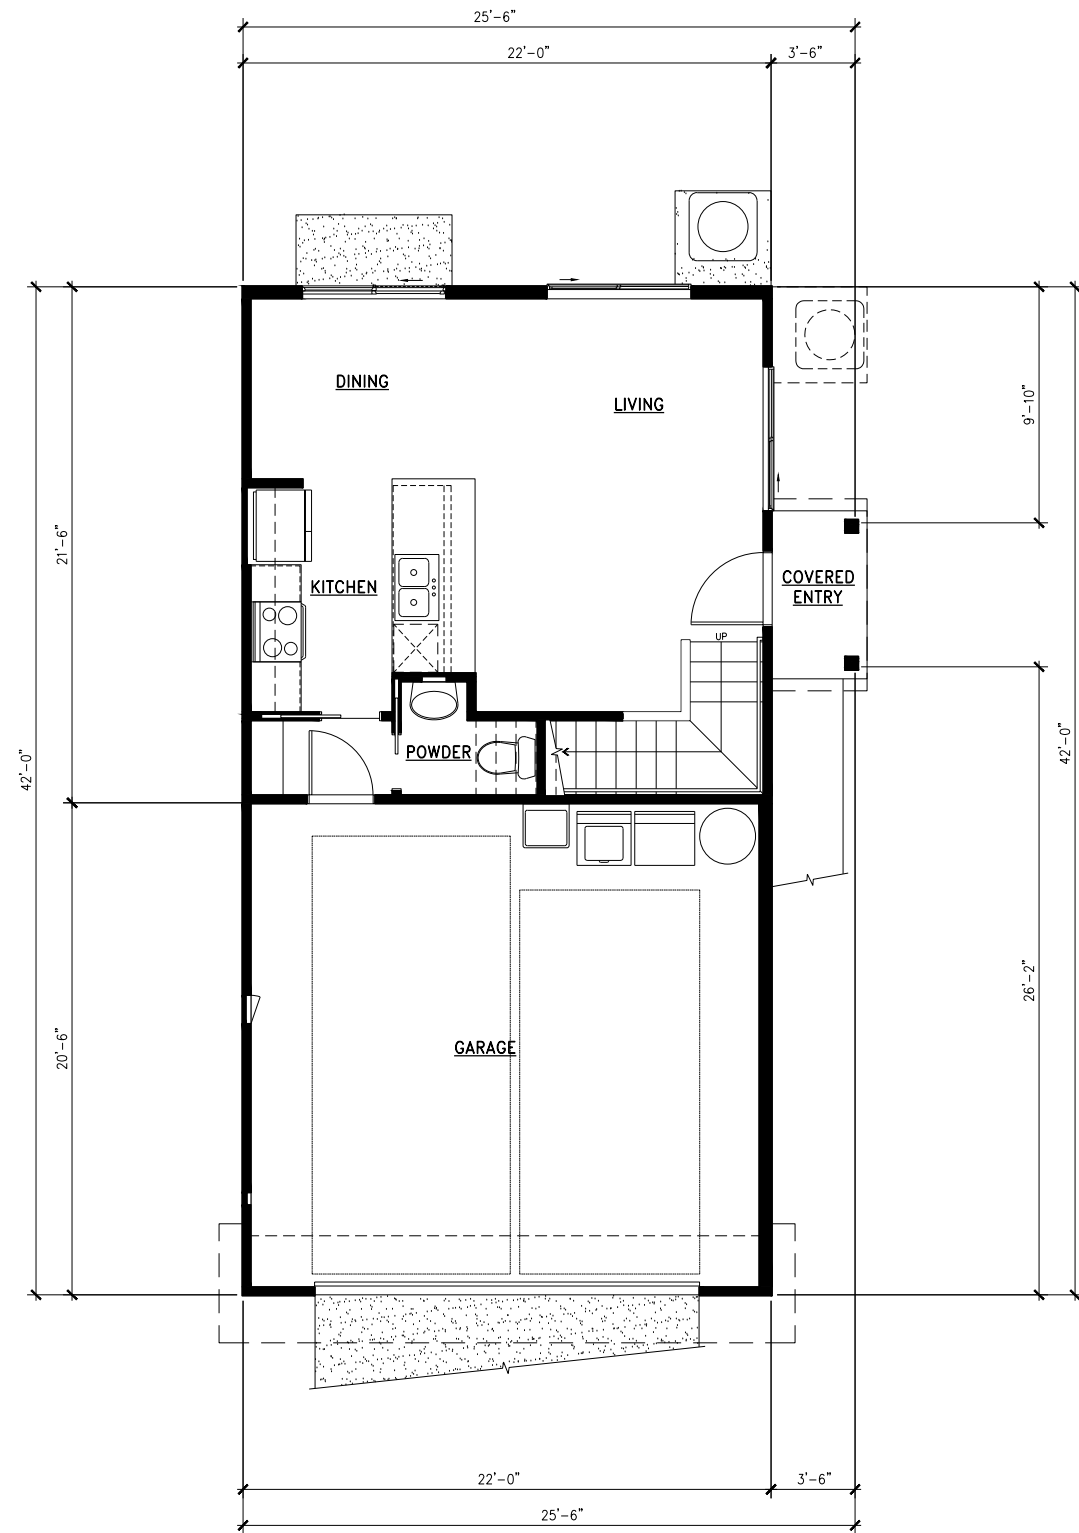

FIRST FLOOR PLAN
1/4" = 1'-0"

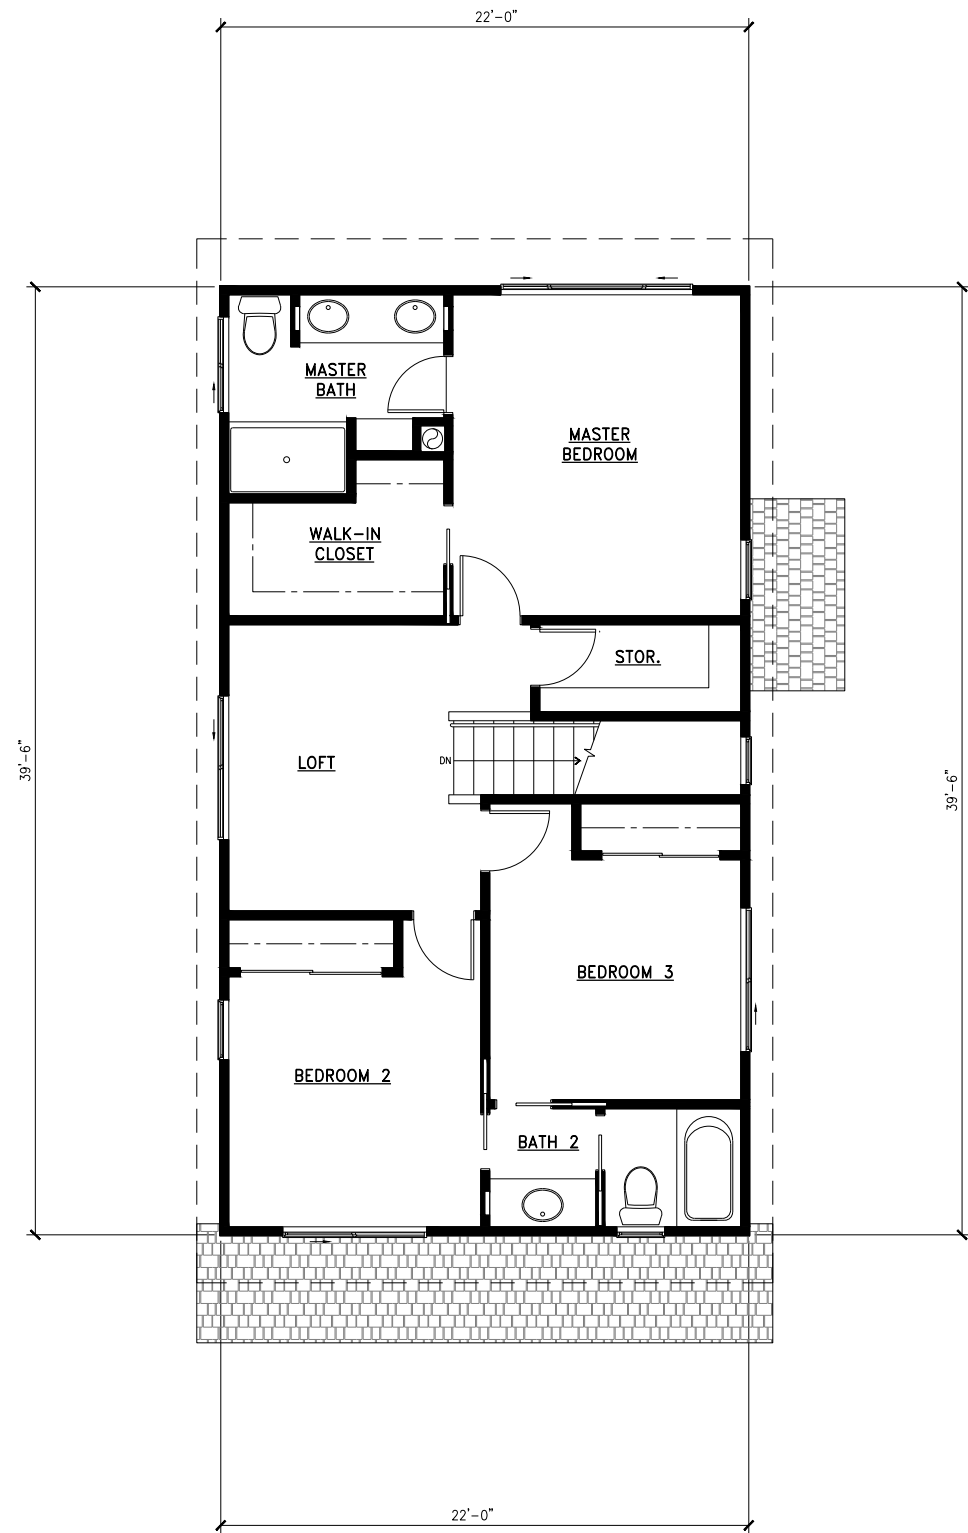

SECOND FLOOR PLAN
1/4" = 1'-0"

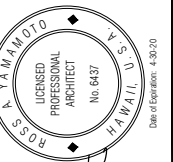

GENTRY HOMES, LTD.
733 BISHOP STREET, SUITE 1400
PACIFIC GUARDIAN CENTER, MAKAI TOWER
HONOLULU, HAWAII 96813
(808) 599-5358




AREA 32, NORTH PARK • CPR SET
PLAN 3
FIRST FLOOR PLAN
SECOND FLOOR PLAN

REVISIONS	
NO.	DESCRIPTION


DRAWN BY: RY
DATE: 9/19/19

SHEET NUMBER


CPR 8

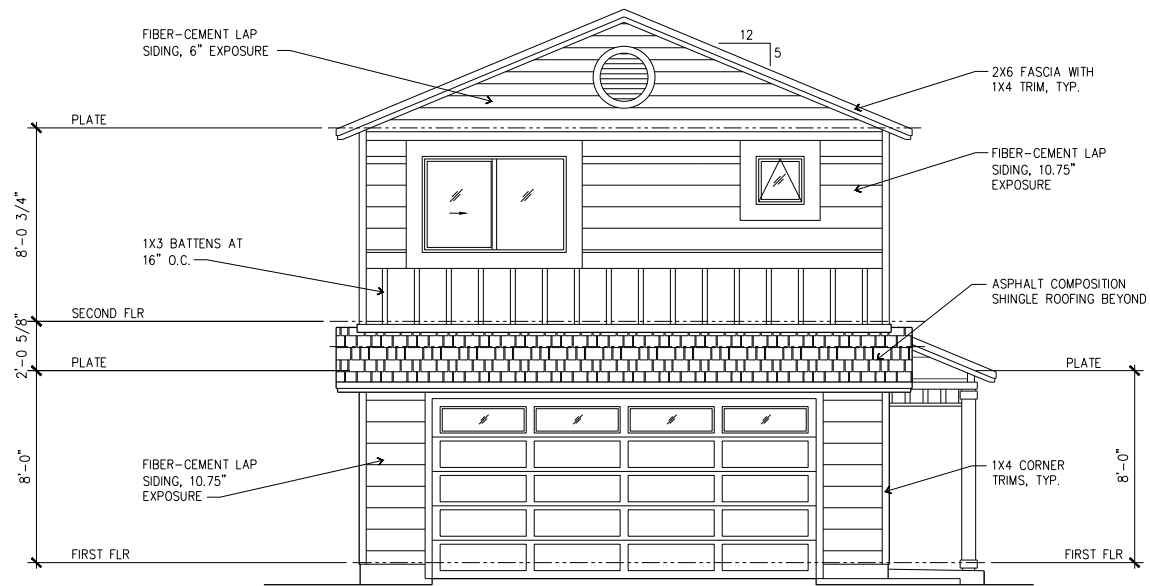


FRONT ELEVATION
1/4" = 1'-0"

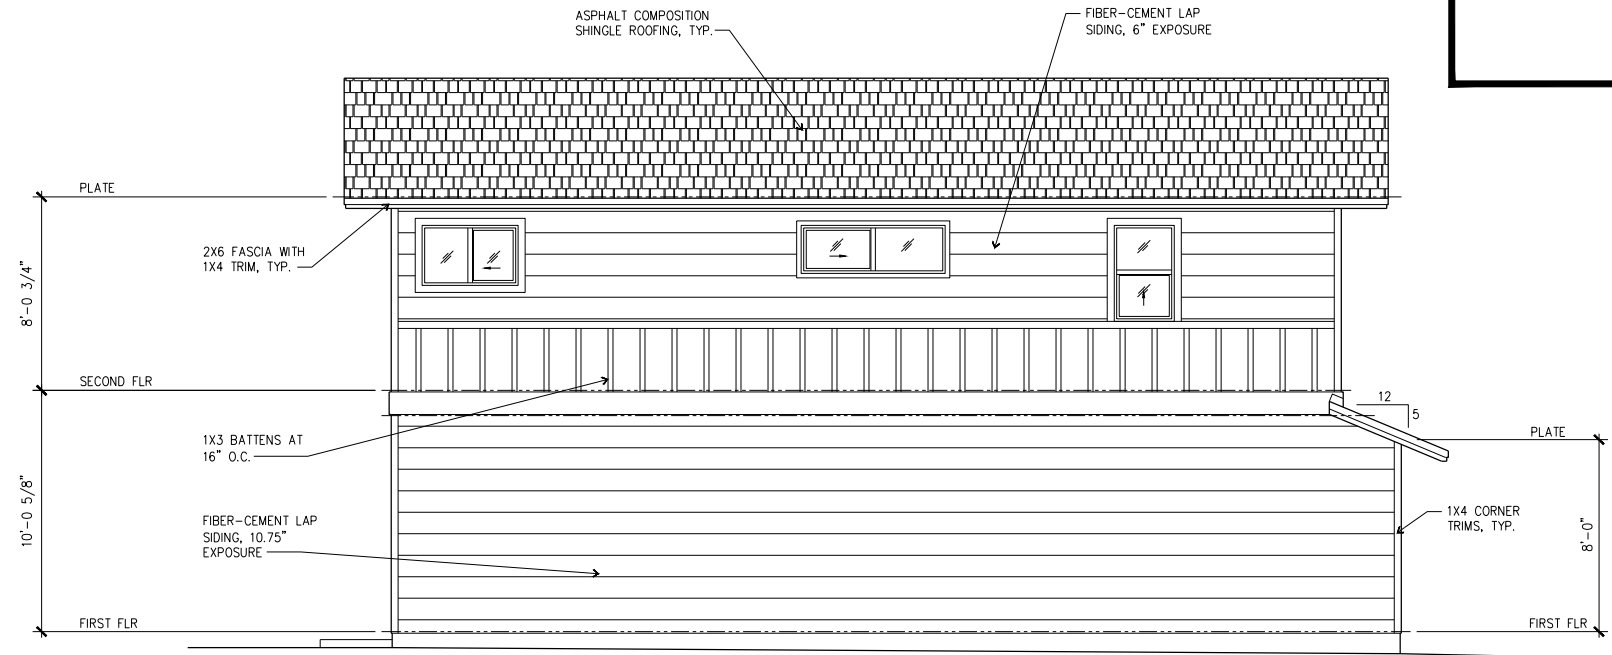


LEFT SIDE ELEVATION
1/4" = 1'-0"

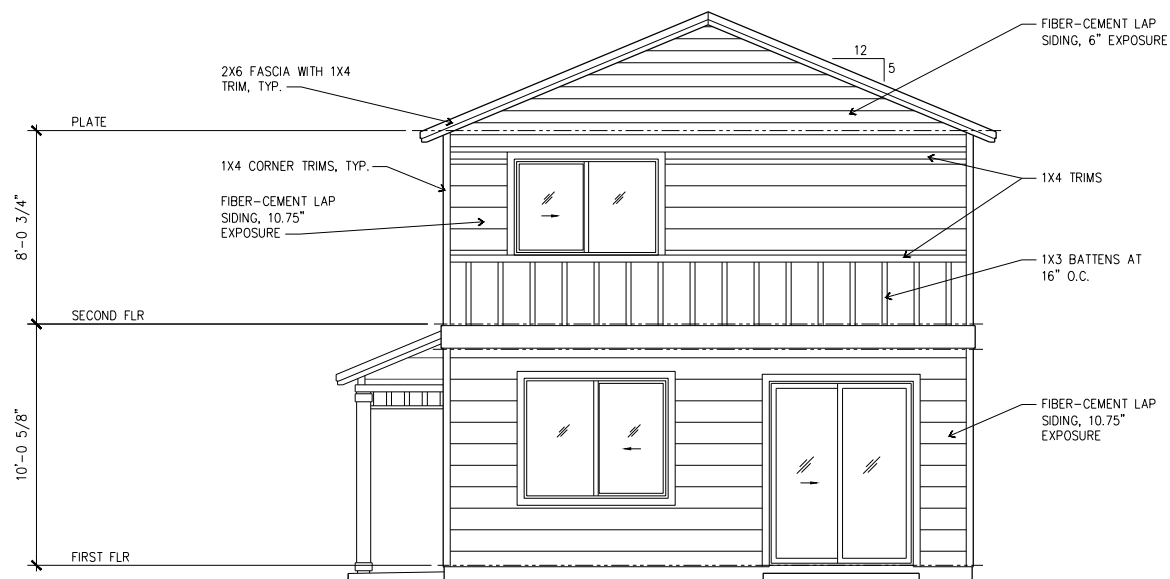

REAR ELEVATION
1/4" = 1'-0"

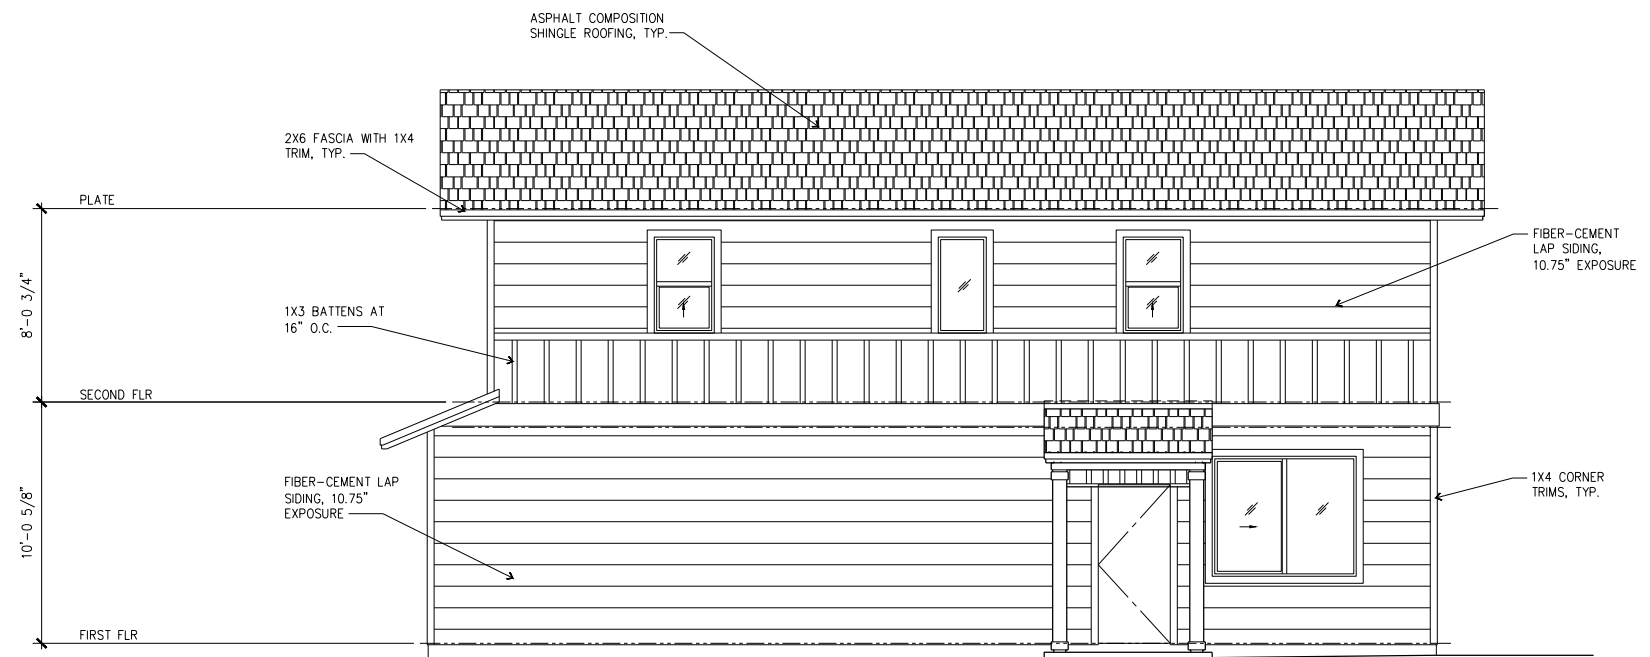

RIGHT SIDE ELEVATION
1/4" = 1'-0"

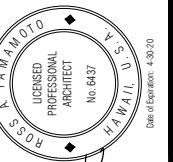

ROSS ARCHITECTS LLC
4475 KAILUA AVENUE, SUITE 200
KAILUA, HAWAII 96734
PH: (808) 252-1211
FAX: (808) 252-1211
Date of Expiration: 03/31/20

GENTRY HOMES, LTD.
733 BISHOP STREET, SUITE 1400
PACIFIC GUARDIAN CENTER, MAKAI TOWER
HONOLULU, HAWAII 96813
(808) 599-5538
These plans are copyrighted. Unauthorized copying or reuse of these plans is prohibited. All rights reserved. Reproduction of these plans without written permission of Gentry Homes, Ltd. is prohibited.

AREA 32, NORTH PARK • CPR SET
PLAN 3
EXTERIOR ELEVATIONS


NO.	DATE	DESCRIPTION	REVISIONS

DRAWN BY: RY
DATE: 9/19/19


SHEET NUMBER

CPR 9


9 OF 14 SHEETS

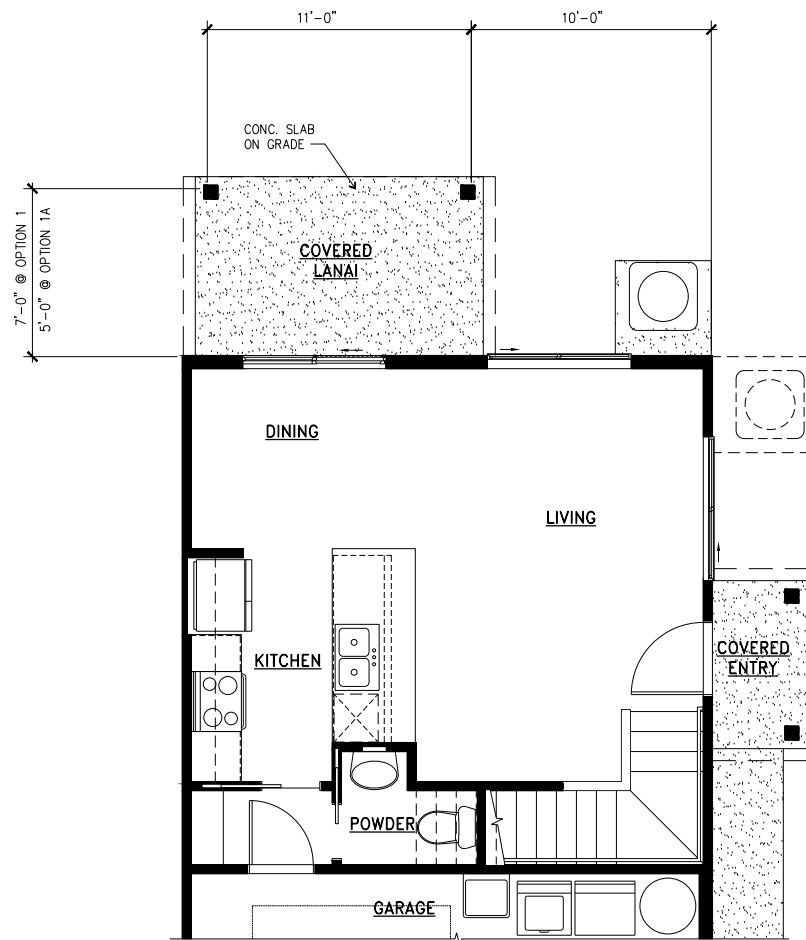


PARTIAL FIRST FLOOR PLAN

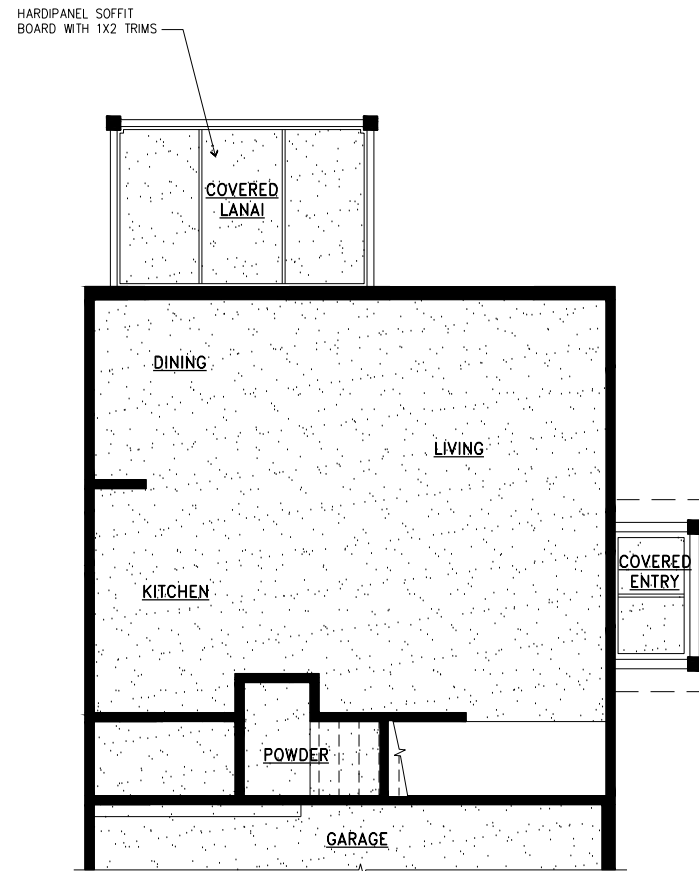


PARTIAL FIRST FLOOR REFLECTED CEILING PLAN

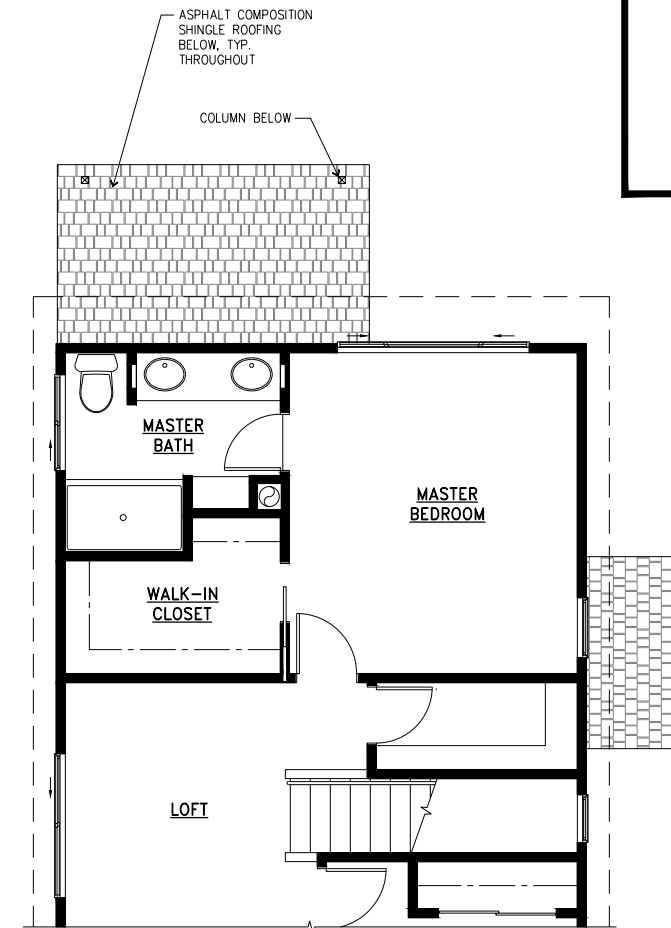


PARTIAL SECOND FLOOR/LOWER ROOF PLAN

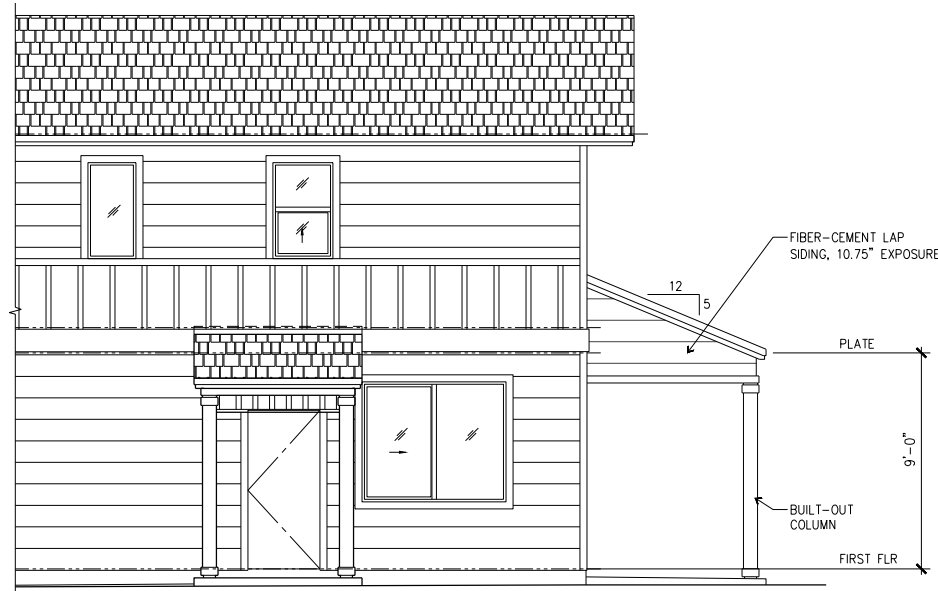

PARTIAL RIGHT SIDE ELEVATION

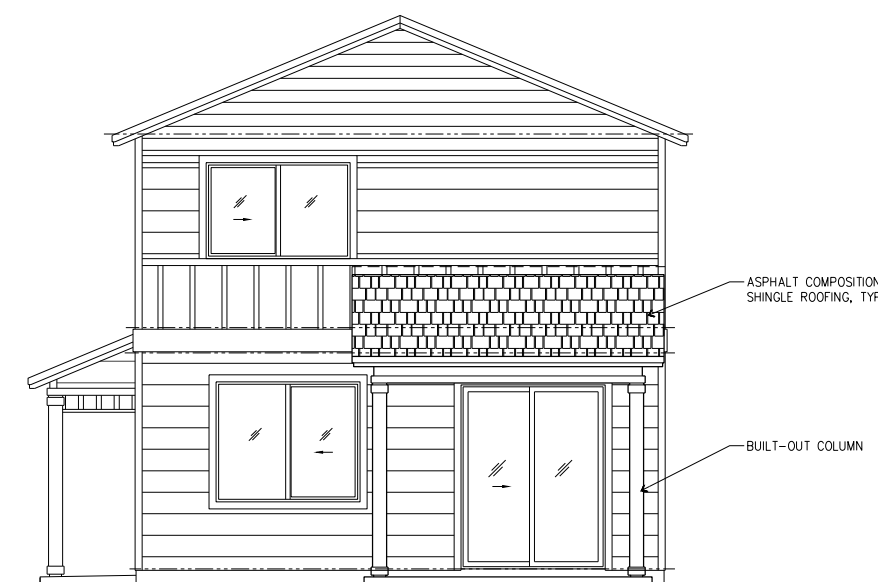


REAR ELEVATION

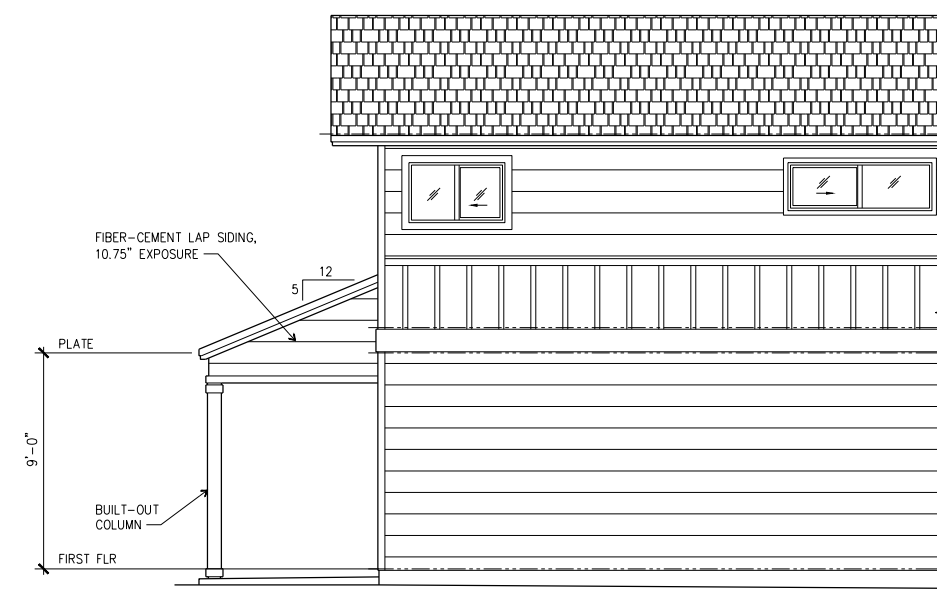

PARTIAL LEFT SIDE ELEVATION

OPTIONS 1 & 1A - COVERED LANAI

1/4" = 1'-0"

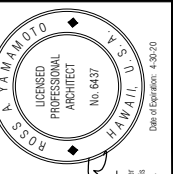

ROSS ARCHITECTS LLC
4475 KALANANAKU BLVD, SUITE 200
HONOLULU, HAWAII 96813
PH: (808) 625-1211

ENTRY HOMES, LTD.
733 BISHOP STREET, SUITE 1400
PACIFIC GUARDIAN CENTER, MAKAHI TOWER
HONOLULU, HAWAII 96813
(808) 599-5558



AREA 32, NORTHPARK • CPR SET
PLAN 3
OPTIONS 1 & 1A - COVERED LANAI


NO.	DATE	DESCRIPTION	REVISIONS

DRAWN BY: RY
DATE: 9/19/19


SHEET NUMBER

CPR 10


10 OF 14 SHEETS

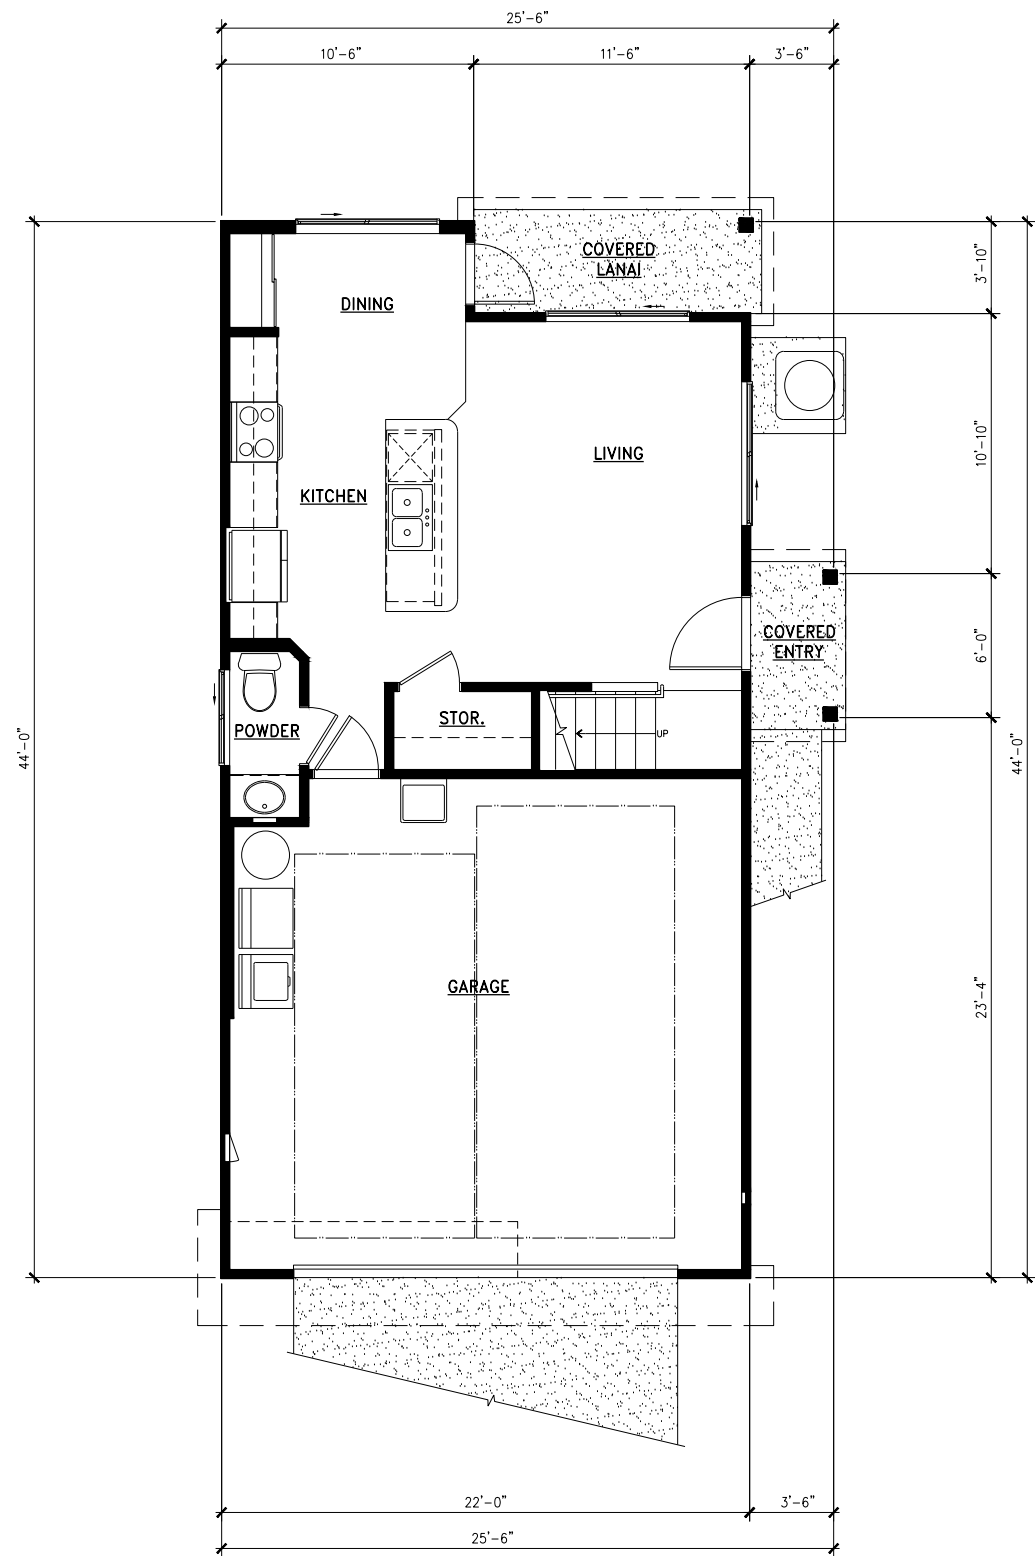


FIRST FLOOR PLAN
1/4" = 1'-0"

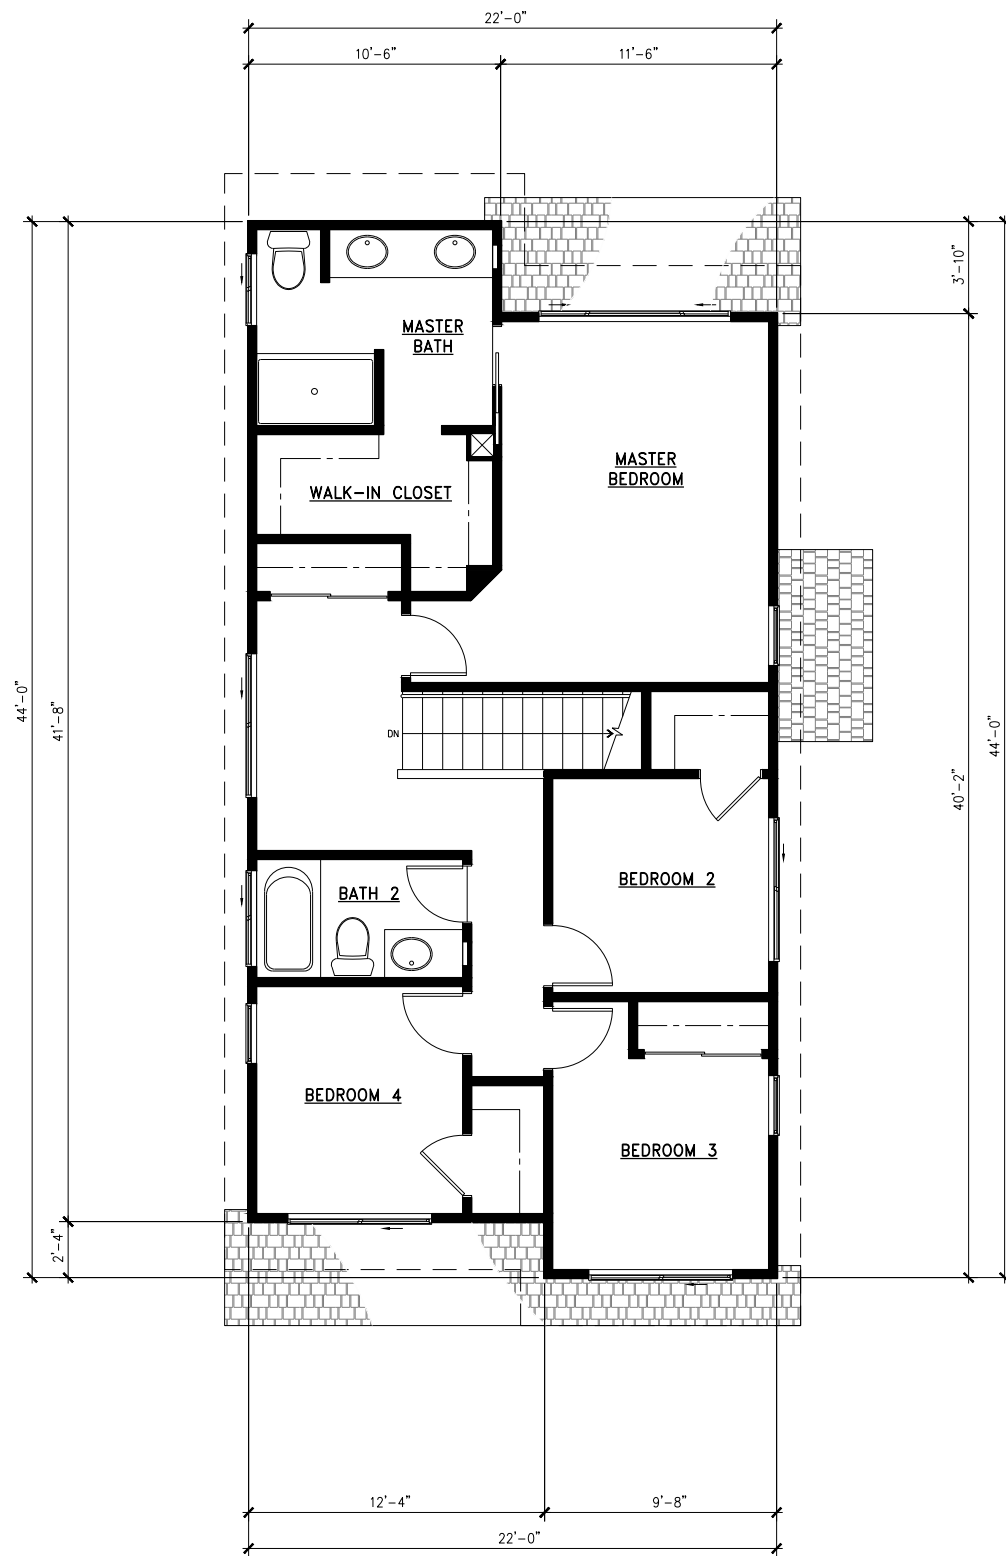

SECOND FLOOR PLAN
1/4" = 1'-0"

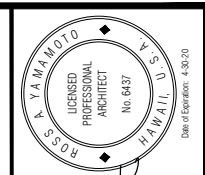

GENTRY HOMES, LTD.
733 BISHOP STREET, SUITE 1400
PACIFIC GUARDIAN CENTER, MAKAI TOWER
HONOLULU, HAWAII 96813
(808) 595-5558
This document is the property of Gentry Homes, Ltd. and is to be used only for the project and site identified herein. No other use or reproduction is permitted without the written consent of Gentry Homes, Ltd.

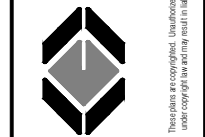

AREA 32, NORTHPARK • CPR SET
PLAN 4
FIRST FLOOR PLAN
SECOND FLOOR PLAN




REVISIONS	
NO.	DESCRIPTION


DRAWN BY: RY
DATE: 9/19/19

SHEET NUMBER


CPR 11

11 OF 14 SHEETS

   

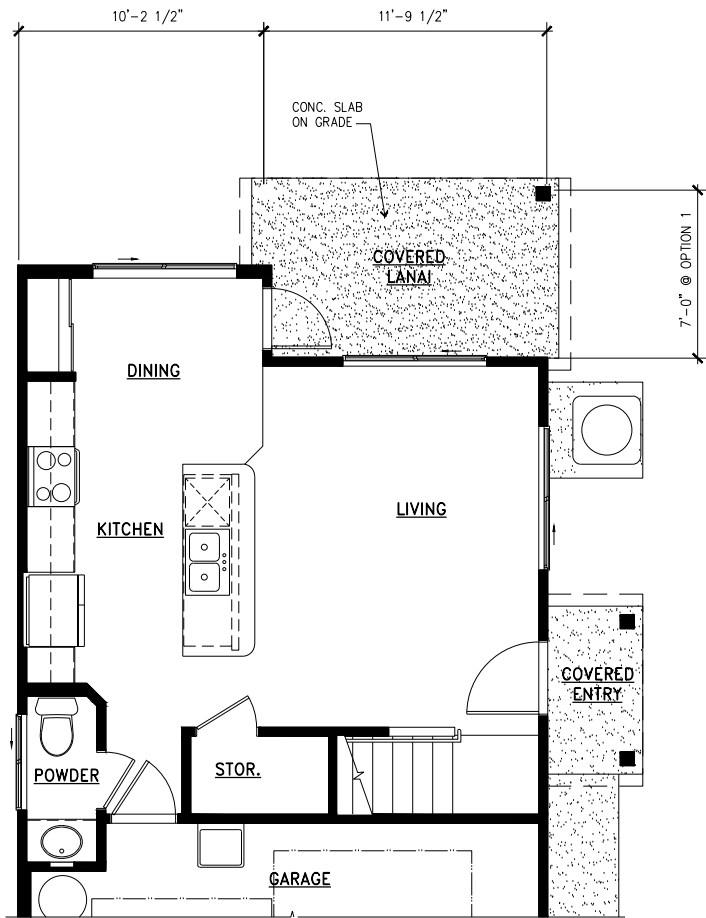


PARTIAL FIRST FLOOR PLAN

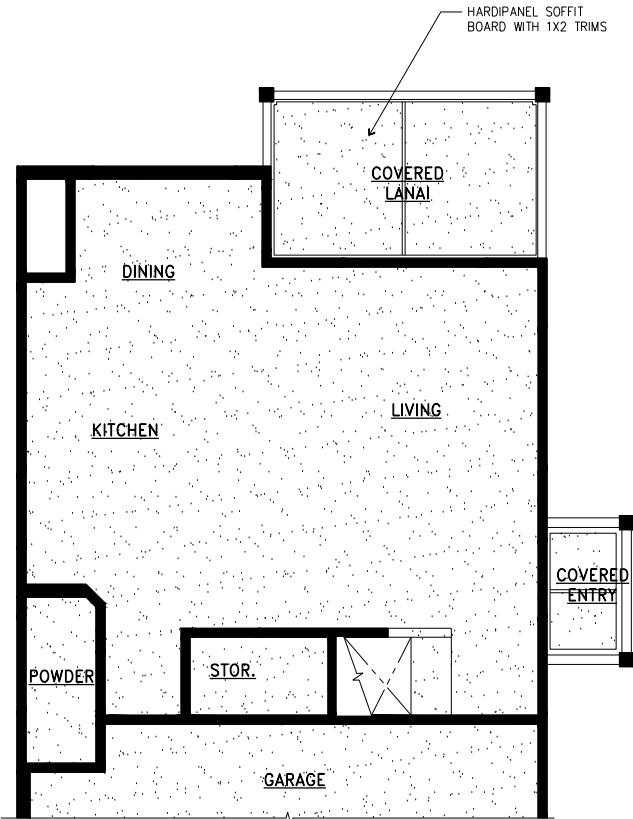


PARTIAL FIRST FLOOR REFLECTED CEILING PLAN




PARTIAL SECOND FLOOR/LOWER ROOF PLAN

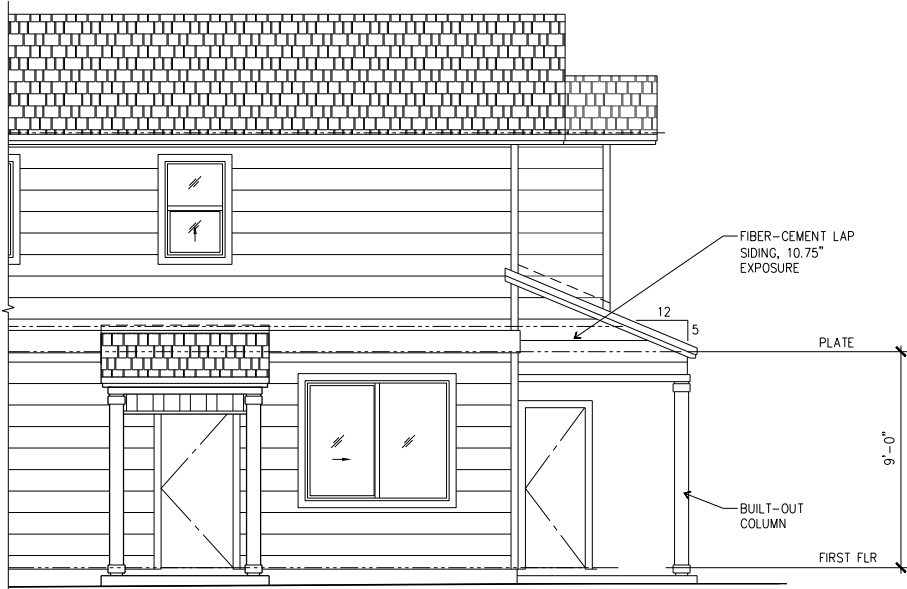

PARTIAL RIGHT SIDE ELEVATION

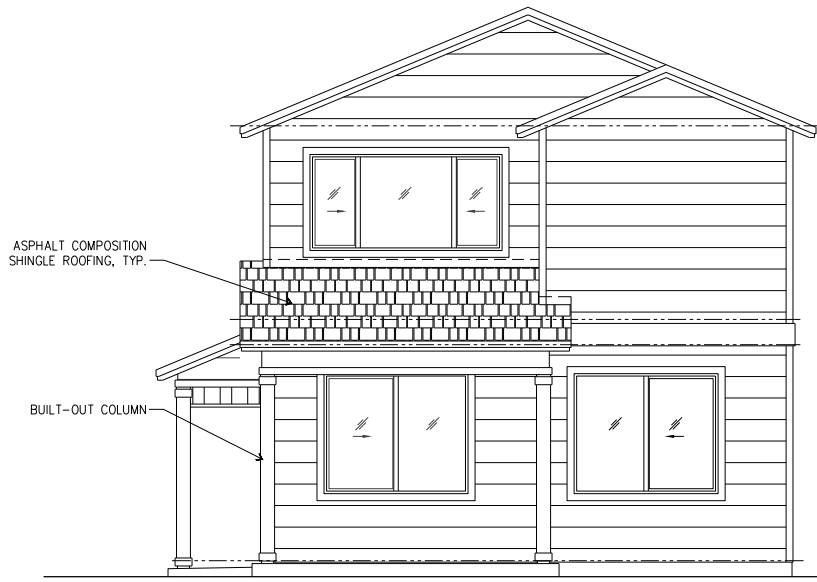


REAR ELEVATION

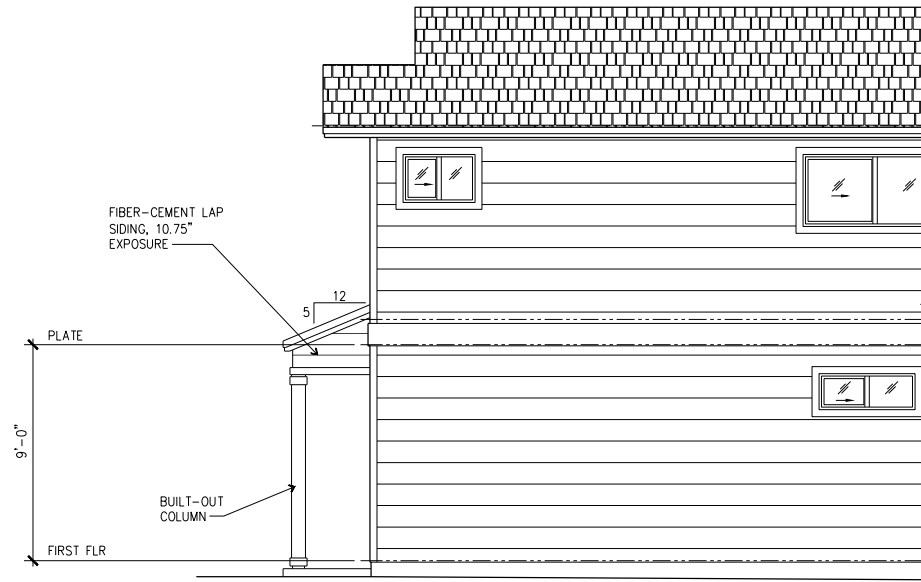

PARTIAL LEFT SIDE ELEVATION

OPTION 1 - COVERED LANAI
1/4" = 1'-0"

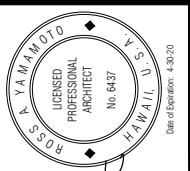

ROSS ARCHITECTS, LLC
4475 KAILUA TERRACE
KAILUA, HAWAII 96734
PH: (808) 625-1211
FAX: (808) 625-1211
Date of Expiration: 03-31-20

GENTRY HOMES, LTD.
733 BISHOP STREET, SUITE 1400
PACIFIC GUARDIAN CENTER, MAKAHI TOWER
HONOLULU, HAWAII 96813
(808) 599-5538



AREA 32, NORTH PARK • CPR SET
PLAN 4
OPTION 1 - COVERED LANAI


NO.	DATE	DESCRIPTION

DRAWN BY: RY
DATE: 9/19/19


SHEET NUMBER

CPR 13


13 OF 14 SHEETS

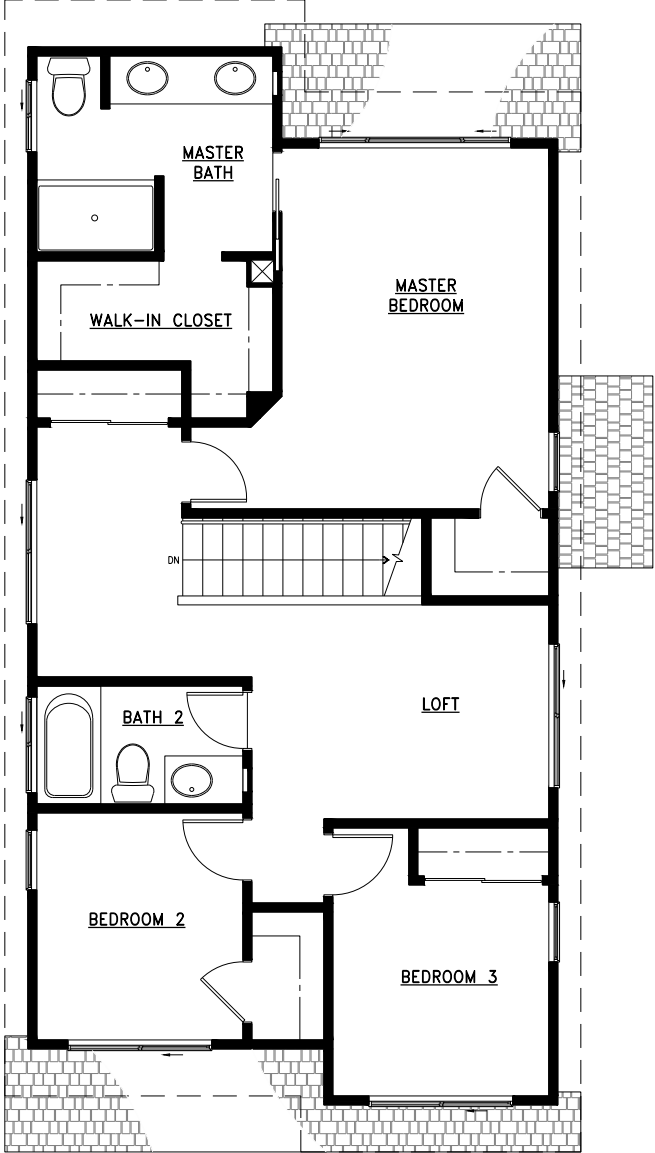


OPTION 2 - LOFT
1/4" = 1'-0"

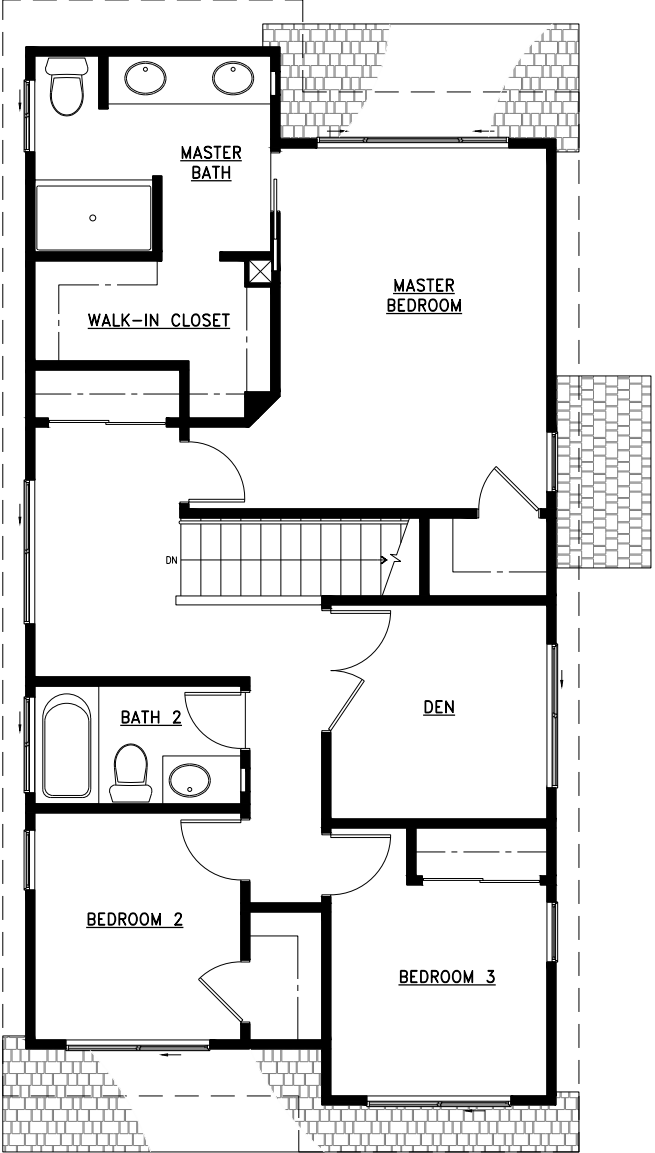


OPTION 3 - DEN
1/4" = 1'-0"

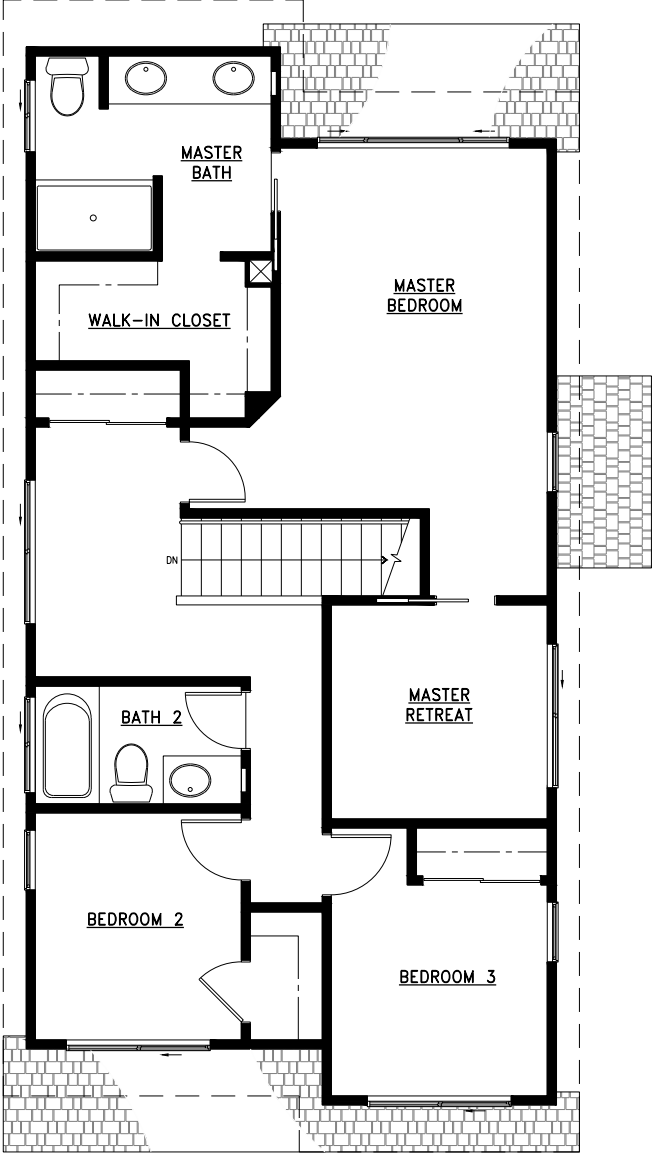

OPTION 4 - MASTER RETREAT
1/4" = 1'-0"

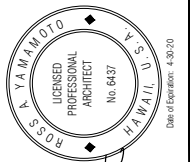

GENTRY HOMES, LTD.
733 BISHOP STREET, SUITE 1400
PACIFIC GUARDIAN CENTER, MAKAI TOWER
HONOLULU, HAWAII 96813
(808) 599-5538

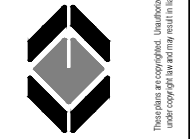

AREA 32, NORTHPARK • CPR SET
PLAN 4
OPTION 2 - LOFT
OPTION 3 - DEN
OPTION 4 - MASTER RETREAT

REVISIONS	
NO.	DESCRIPTION

DRAWN BY: RY
DATE: 9/19/19

SHEET NUMBER
CPR 14